CROSS SECTION		BY	DATE
NOTE BOOK NO.	SURVEYED		
	PLOTTED		
	GRADES CHECKED		
	B.M. NOTED		
	STRUCTURE NOTAT'NS CH'KD		

CROSS SECTION		BY	DATE
NOTE BOOK NO.	SURVEYED		
	PLOTTED		
	ALIGNMENT CHECKED		
	RT. OF WAY CHECKED		
	CADD FILE NAME		

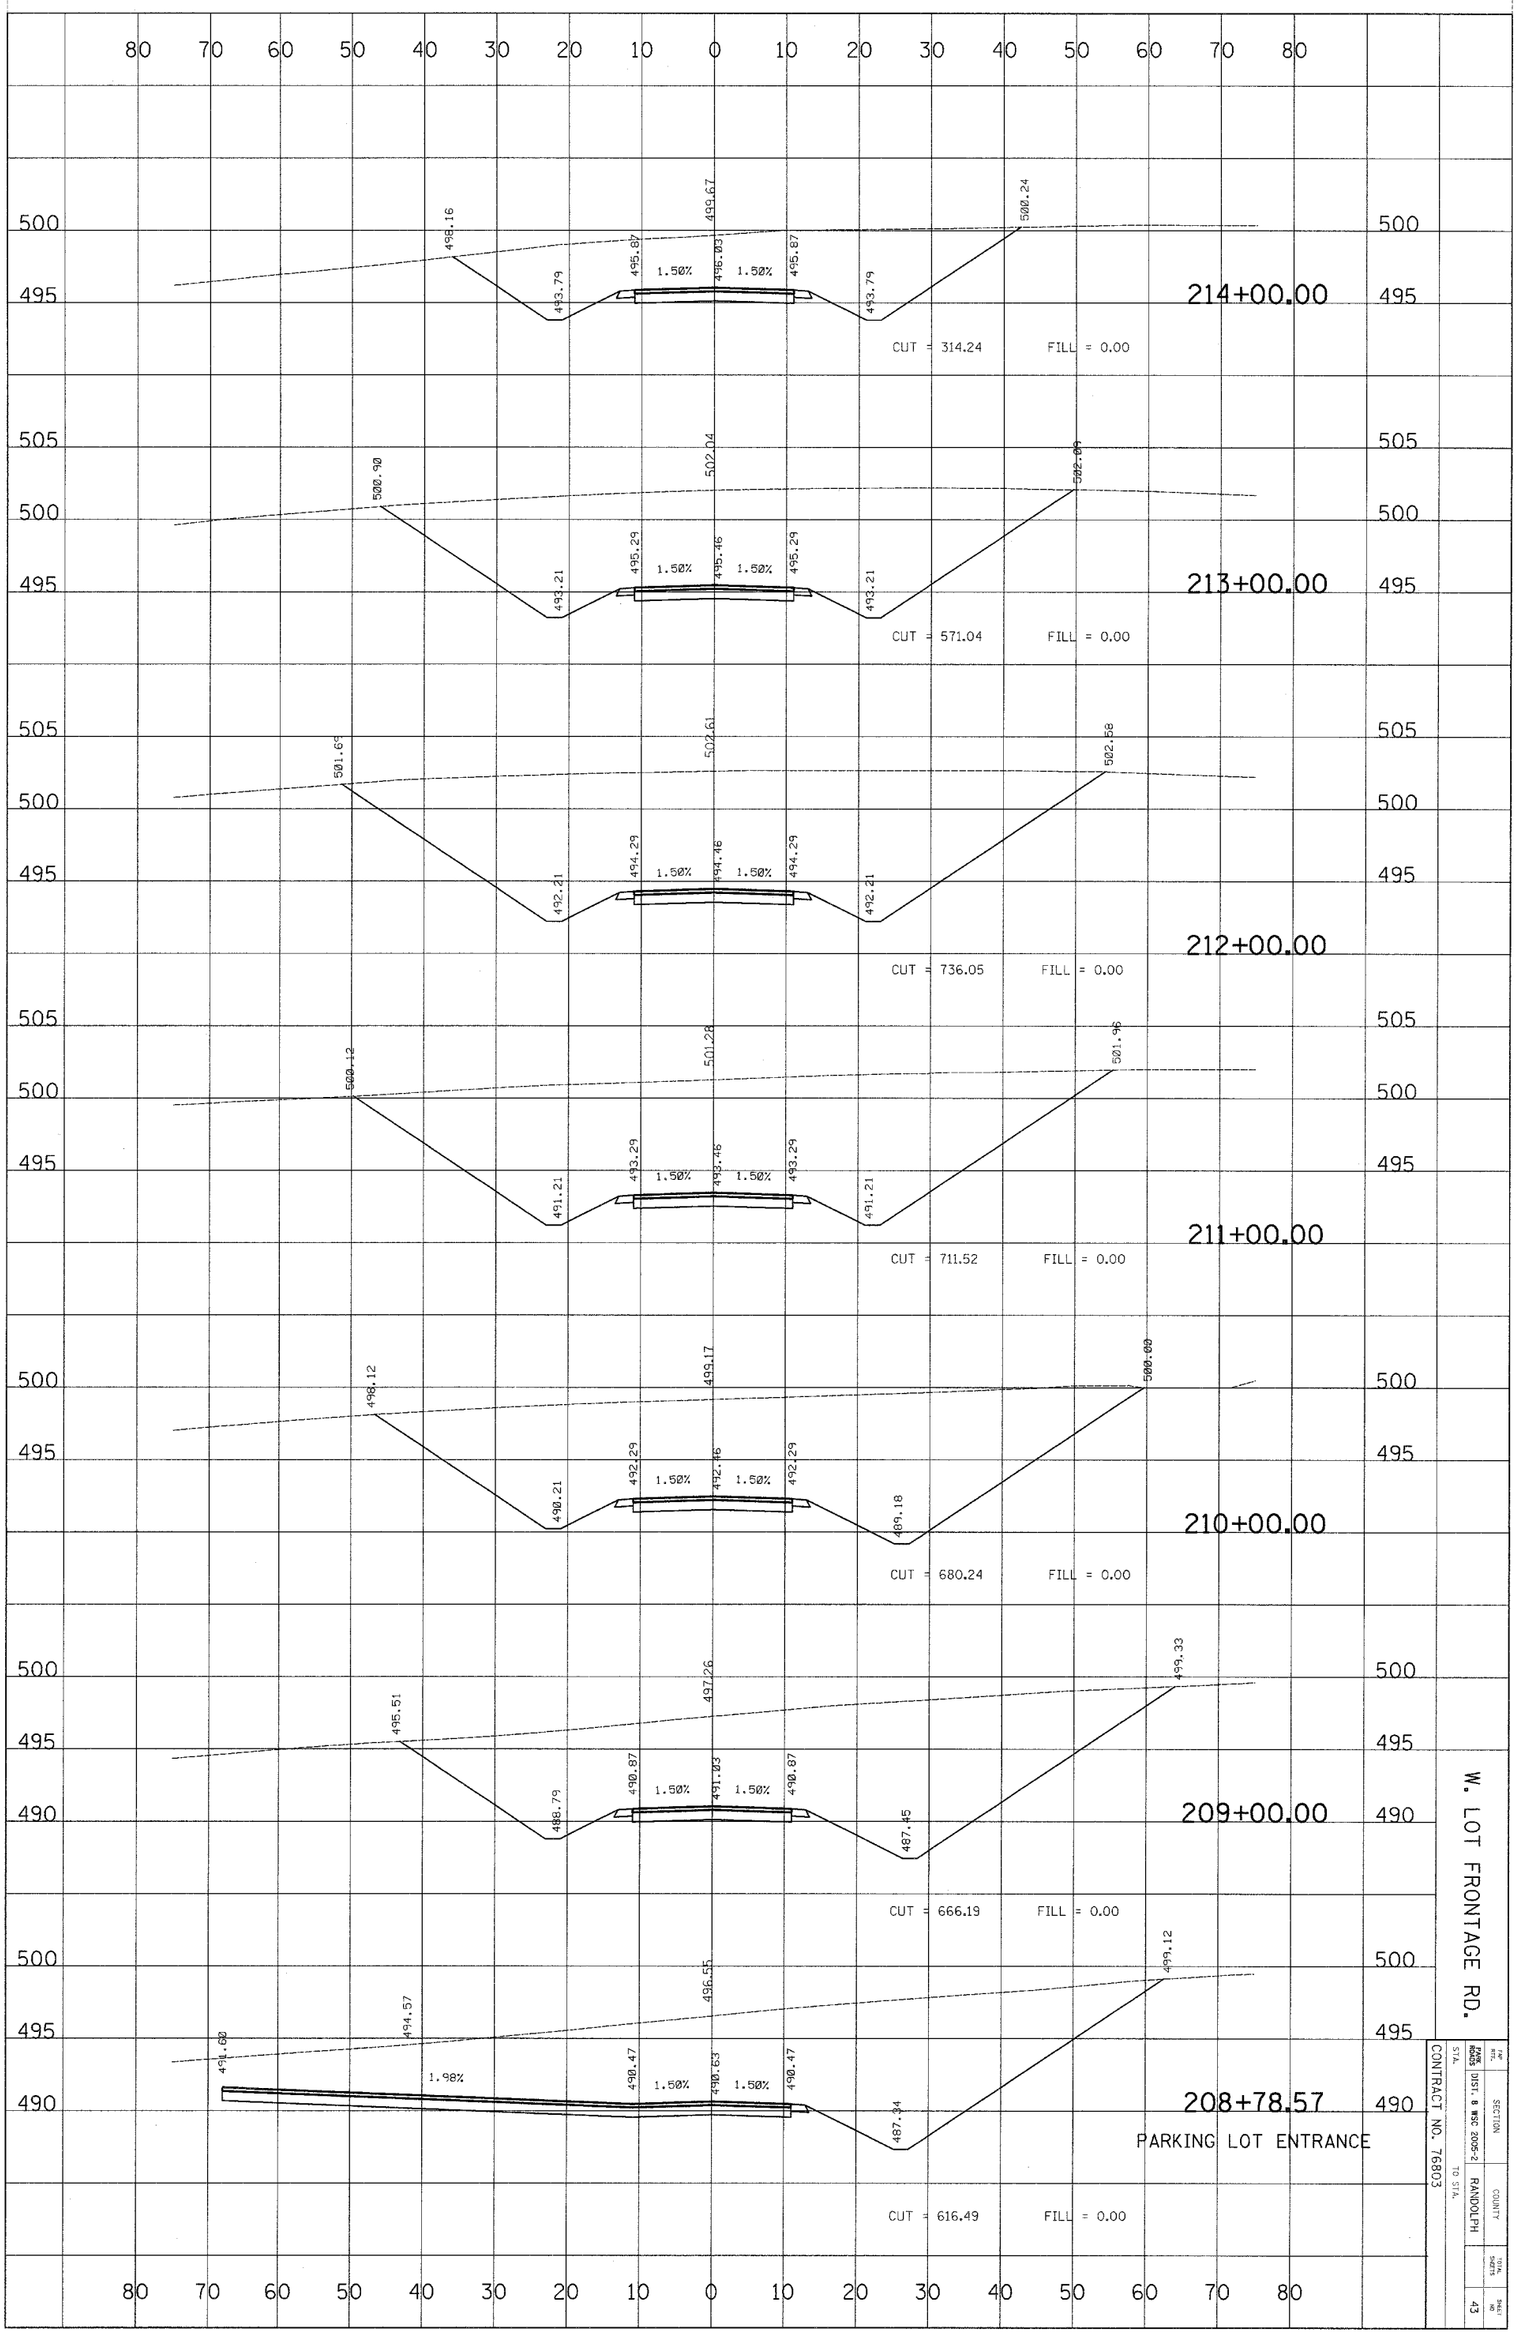

W. LOT FRONTAGE RD.

STA.	TO STA.	COUNTY	TOTAL SHEETS	PAGE NO.
		RANDOLPH		43

FED. ROAD STATE	DIST.	SECTION
	8	2005-2

CONTRACT NO. 76803