CROSS SECTION		BY	DATE
NOTE BOOK NO.	SURVEYED		
	PLOTTED		
	GRADES CHECKED		
	B.M. NOTED		
	STRUCTURE NOTATNS CHKD		

CROSS SECTION		BY	DATE
NOTE BOOK NO.	SURVEYED		
	PLOTTED		
	ALIGNMENT CHECKED		
	RT. OF WAY CHECKED		
	CADD FILE NAME		

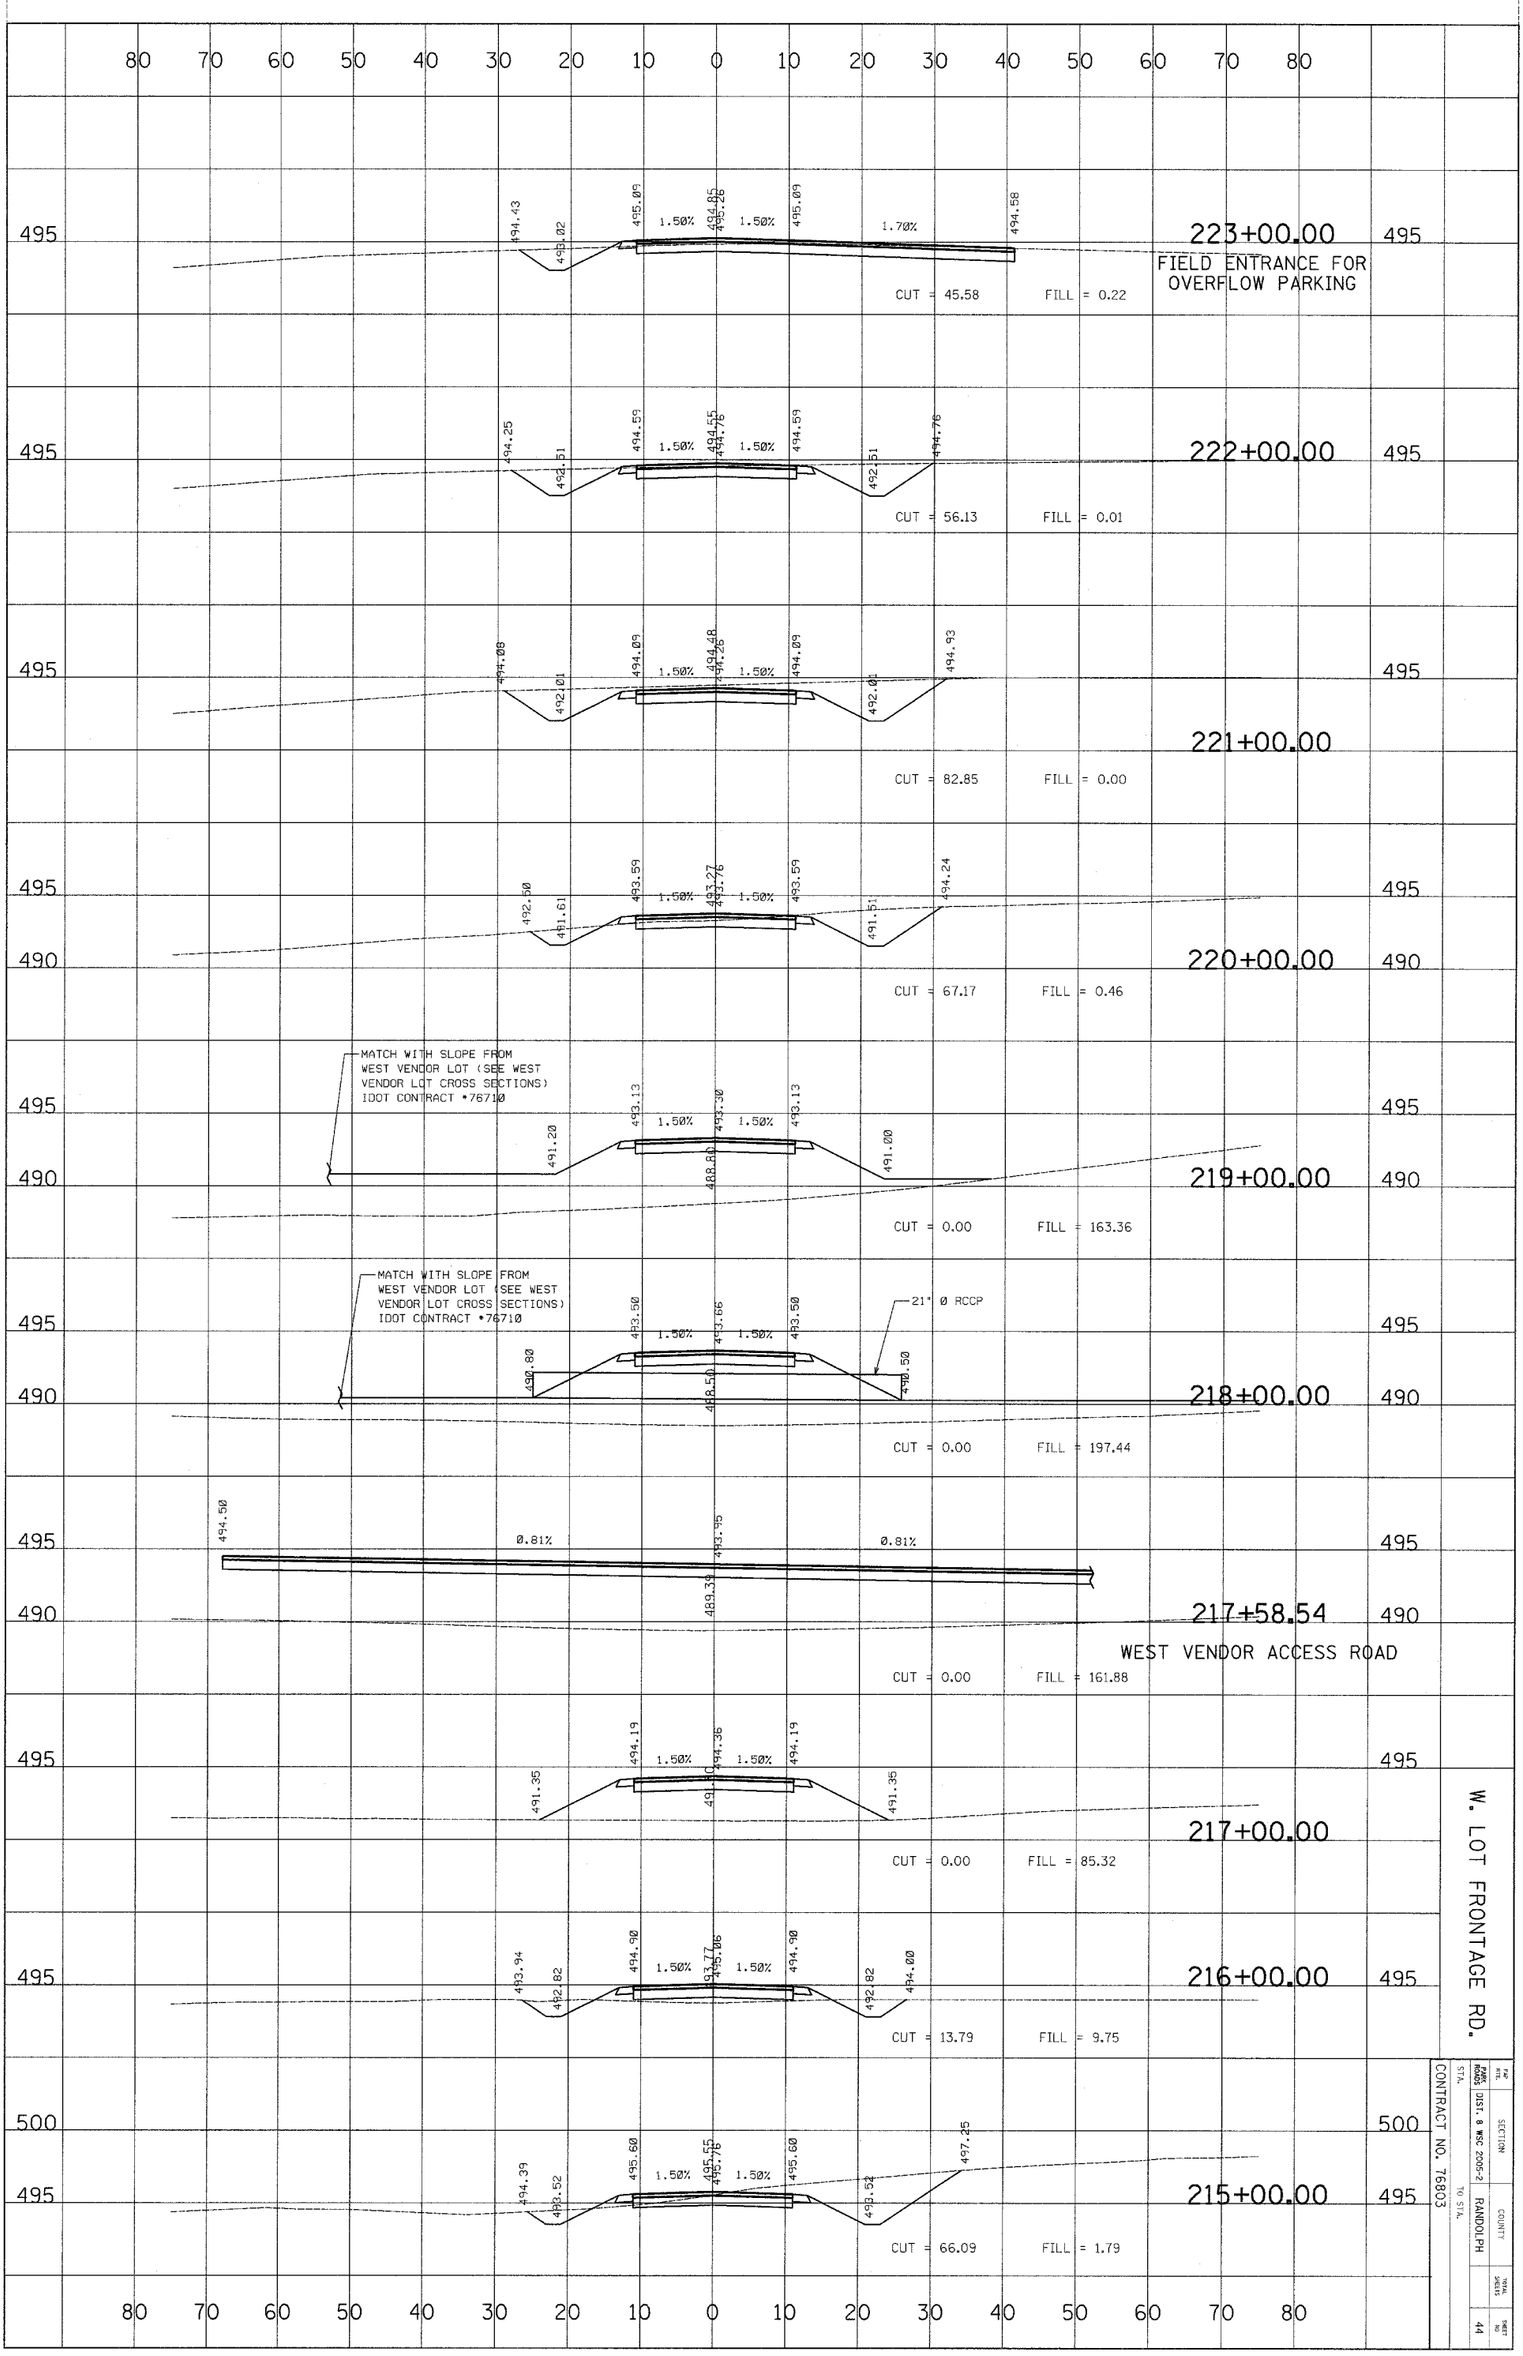

W. LOT FRONTAGE RD.

FED. ROAD DIST.	STATE	SECTION	COUNTY	TOTAL SHEETS	SHEET NO.
		DIST. 8 WSC 2005-2	RANDOLPH		44

STA. TO STA.

CONTRACT NO. 76803