CROSS SECTION		BY	DATE
	SURVEYED		
	PLOTTED		
NOTE BOOK	GRADES CHECKED		
	B.M. NOTED		
NO.	STRUCTURE NOTAT'NS CH'KD		

CROSS SECTION		BY	DATE
	SURVEYED		
	PLOTTED		
NOTE BOOK	ALIGNMENT CHECKED		
	RT. OF WAY CHECKED		
NO.	CADD FILE NAME		

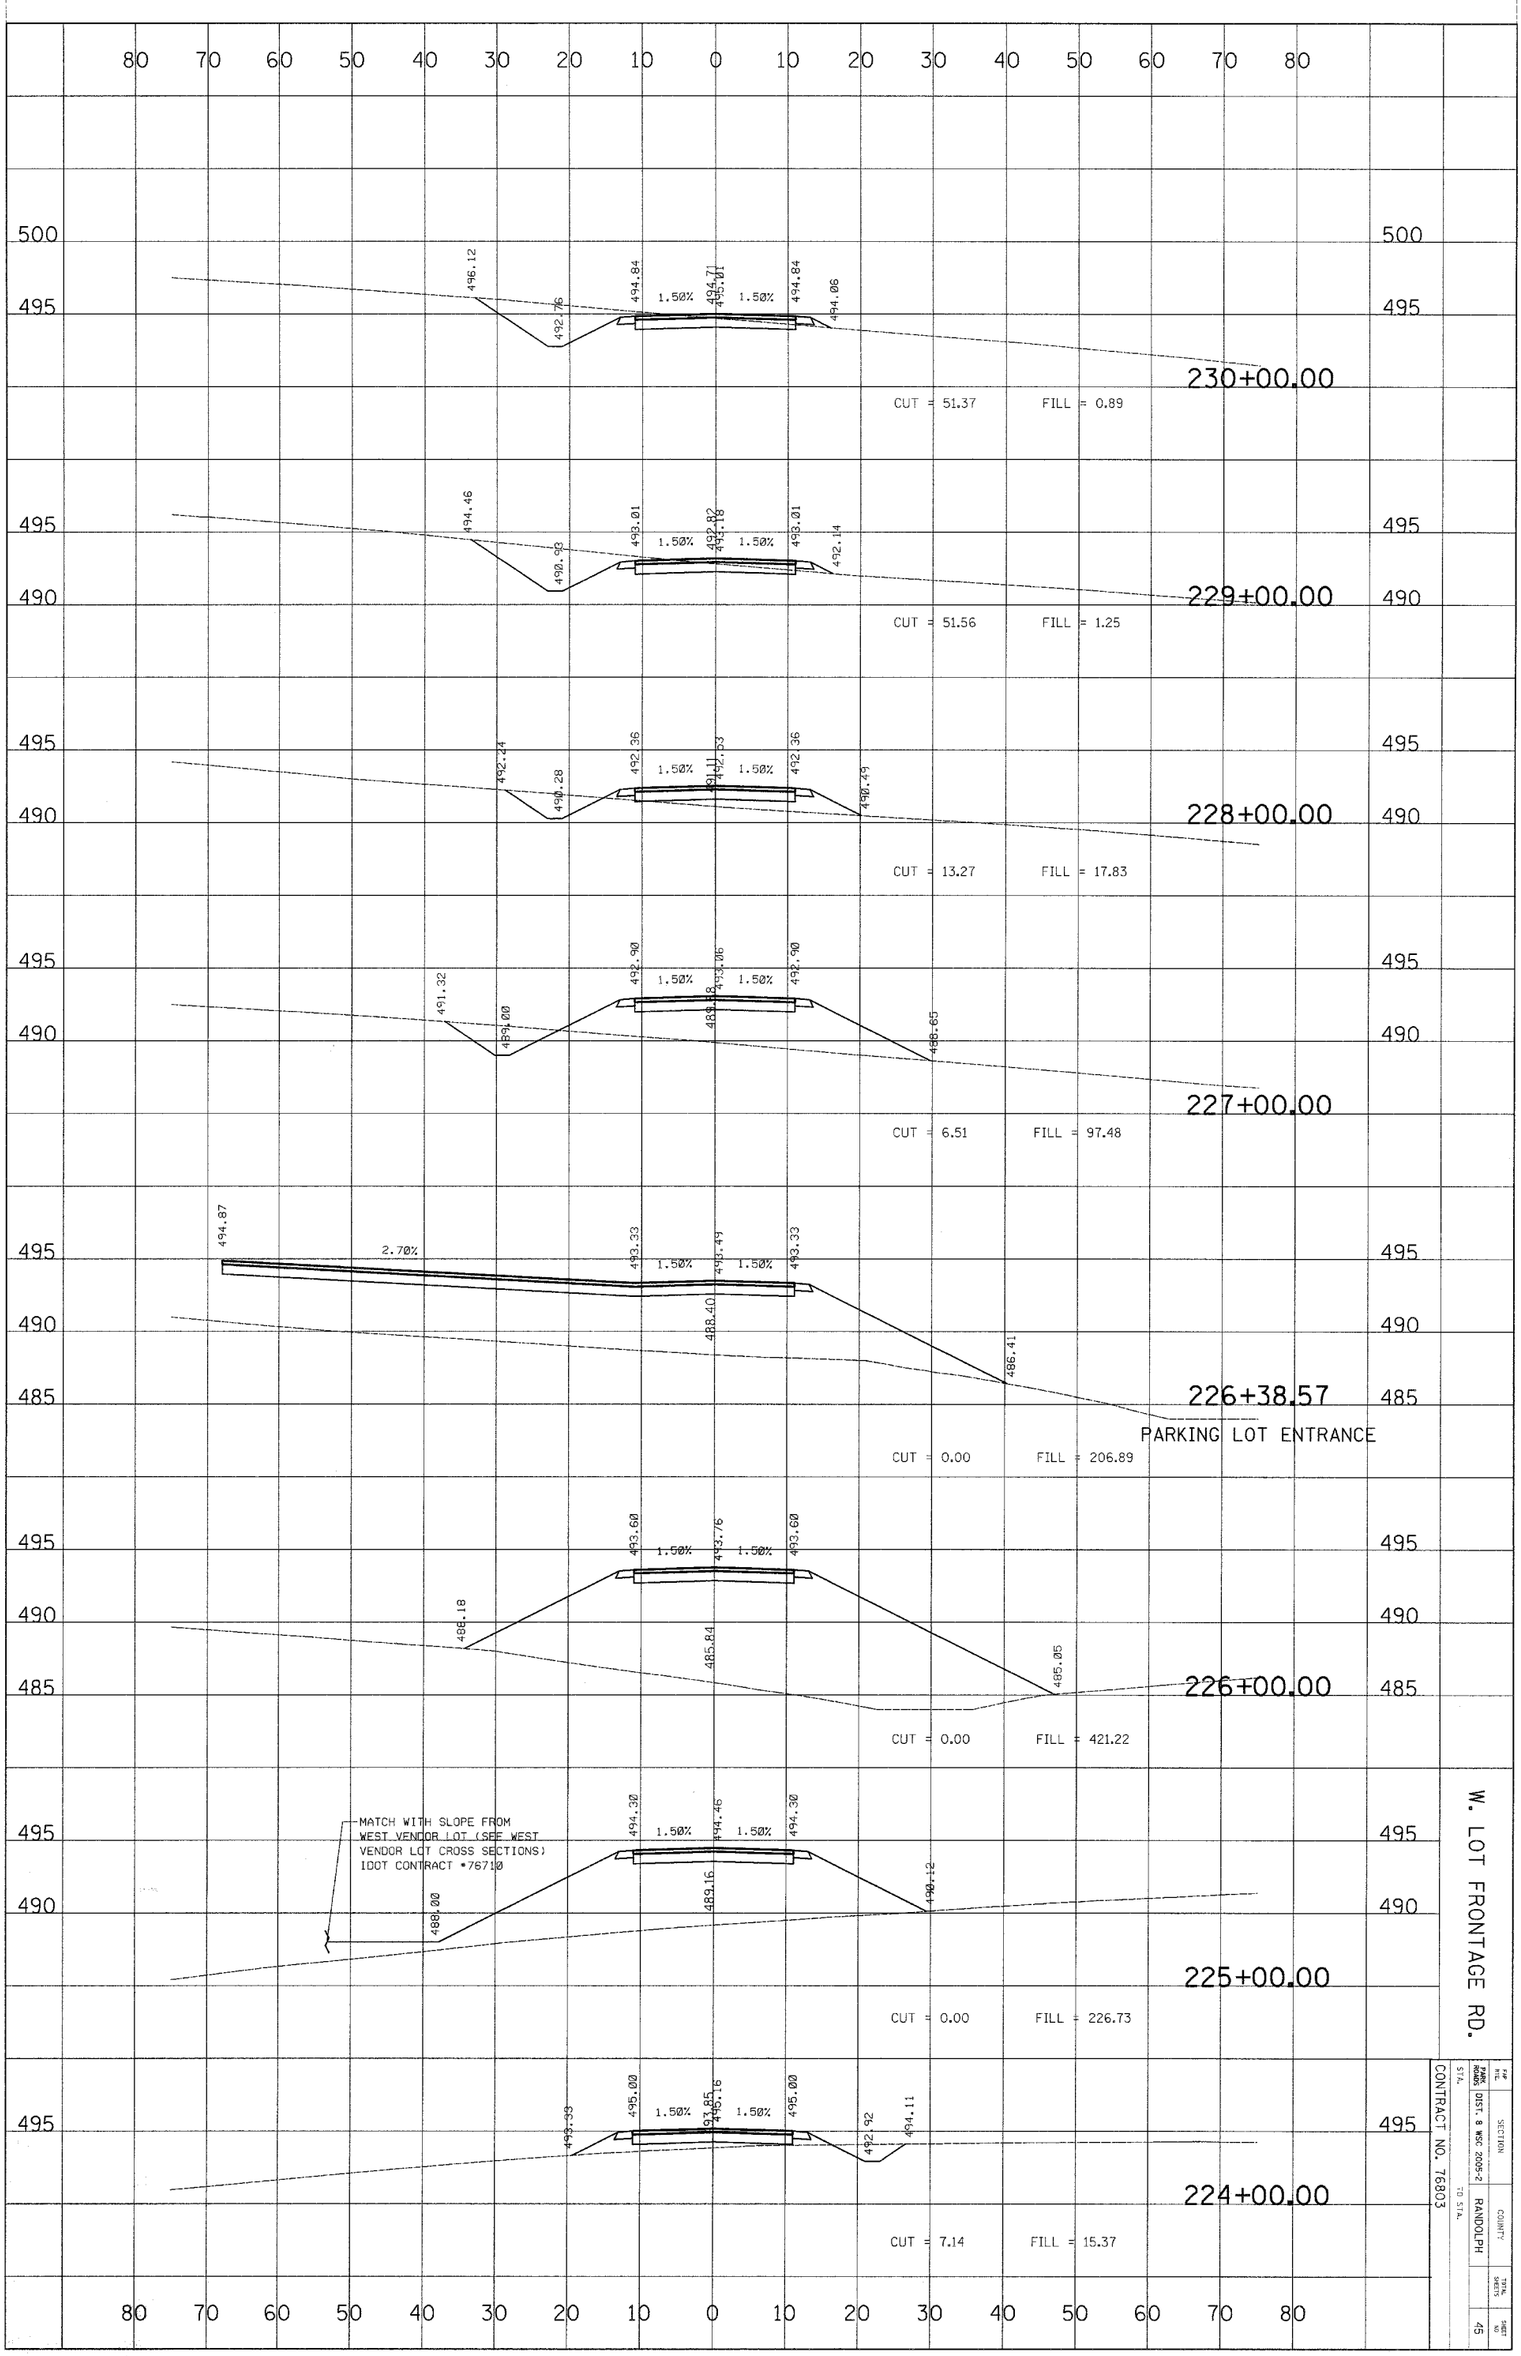

W. LOT FRONTAGE RD.

FAP RTE.	SECTION	COUNTY	TOTAL SHEETS	SHEET NO.
PARK ROADS	DIST. 8 WSC 2005-2	RANDOLPH		45

STA. TO STA.

CONTRACT NO. 76803