FAP RTE.	SECTION	COUNTY	TOTAL SHEETS	SHEET NO.
PARK ROADS	DIST. 8 WSC 2005-2	RANDOLPH		46
STA.		TO STA.		

CONTRACT NO. 76803

W. LOT FRONTAGE RD.

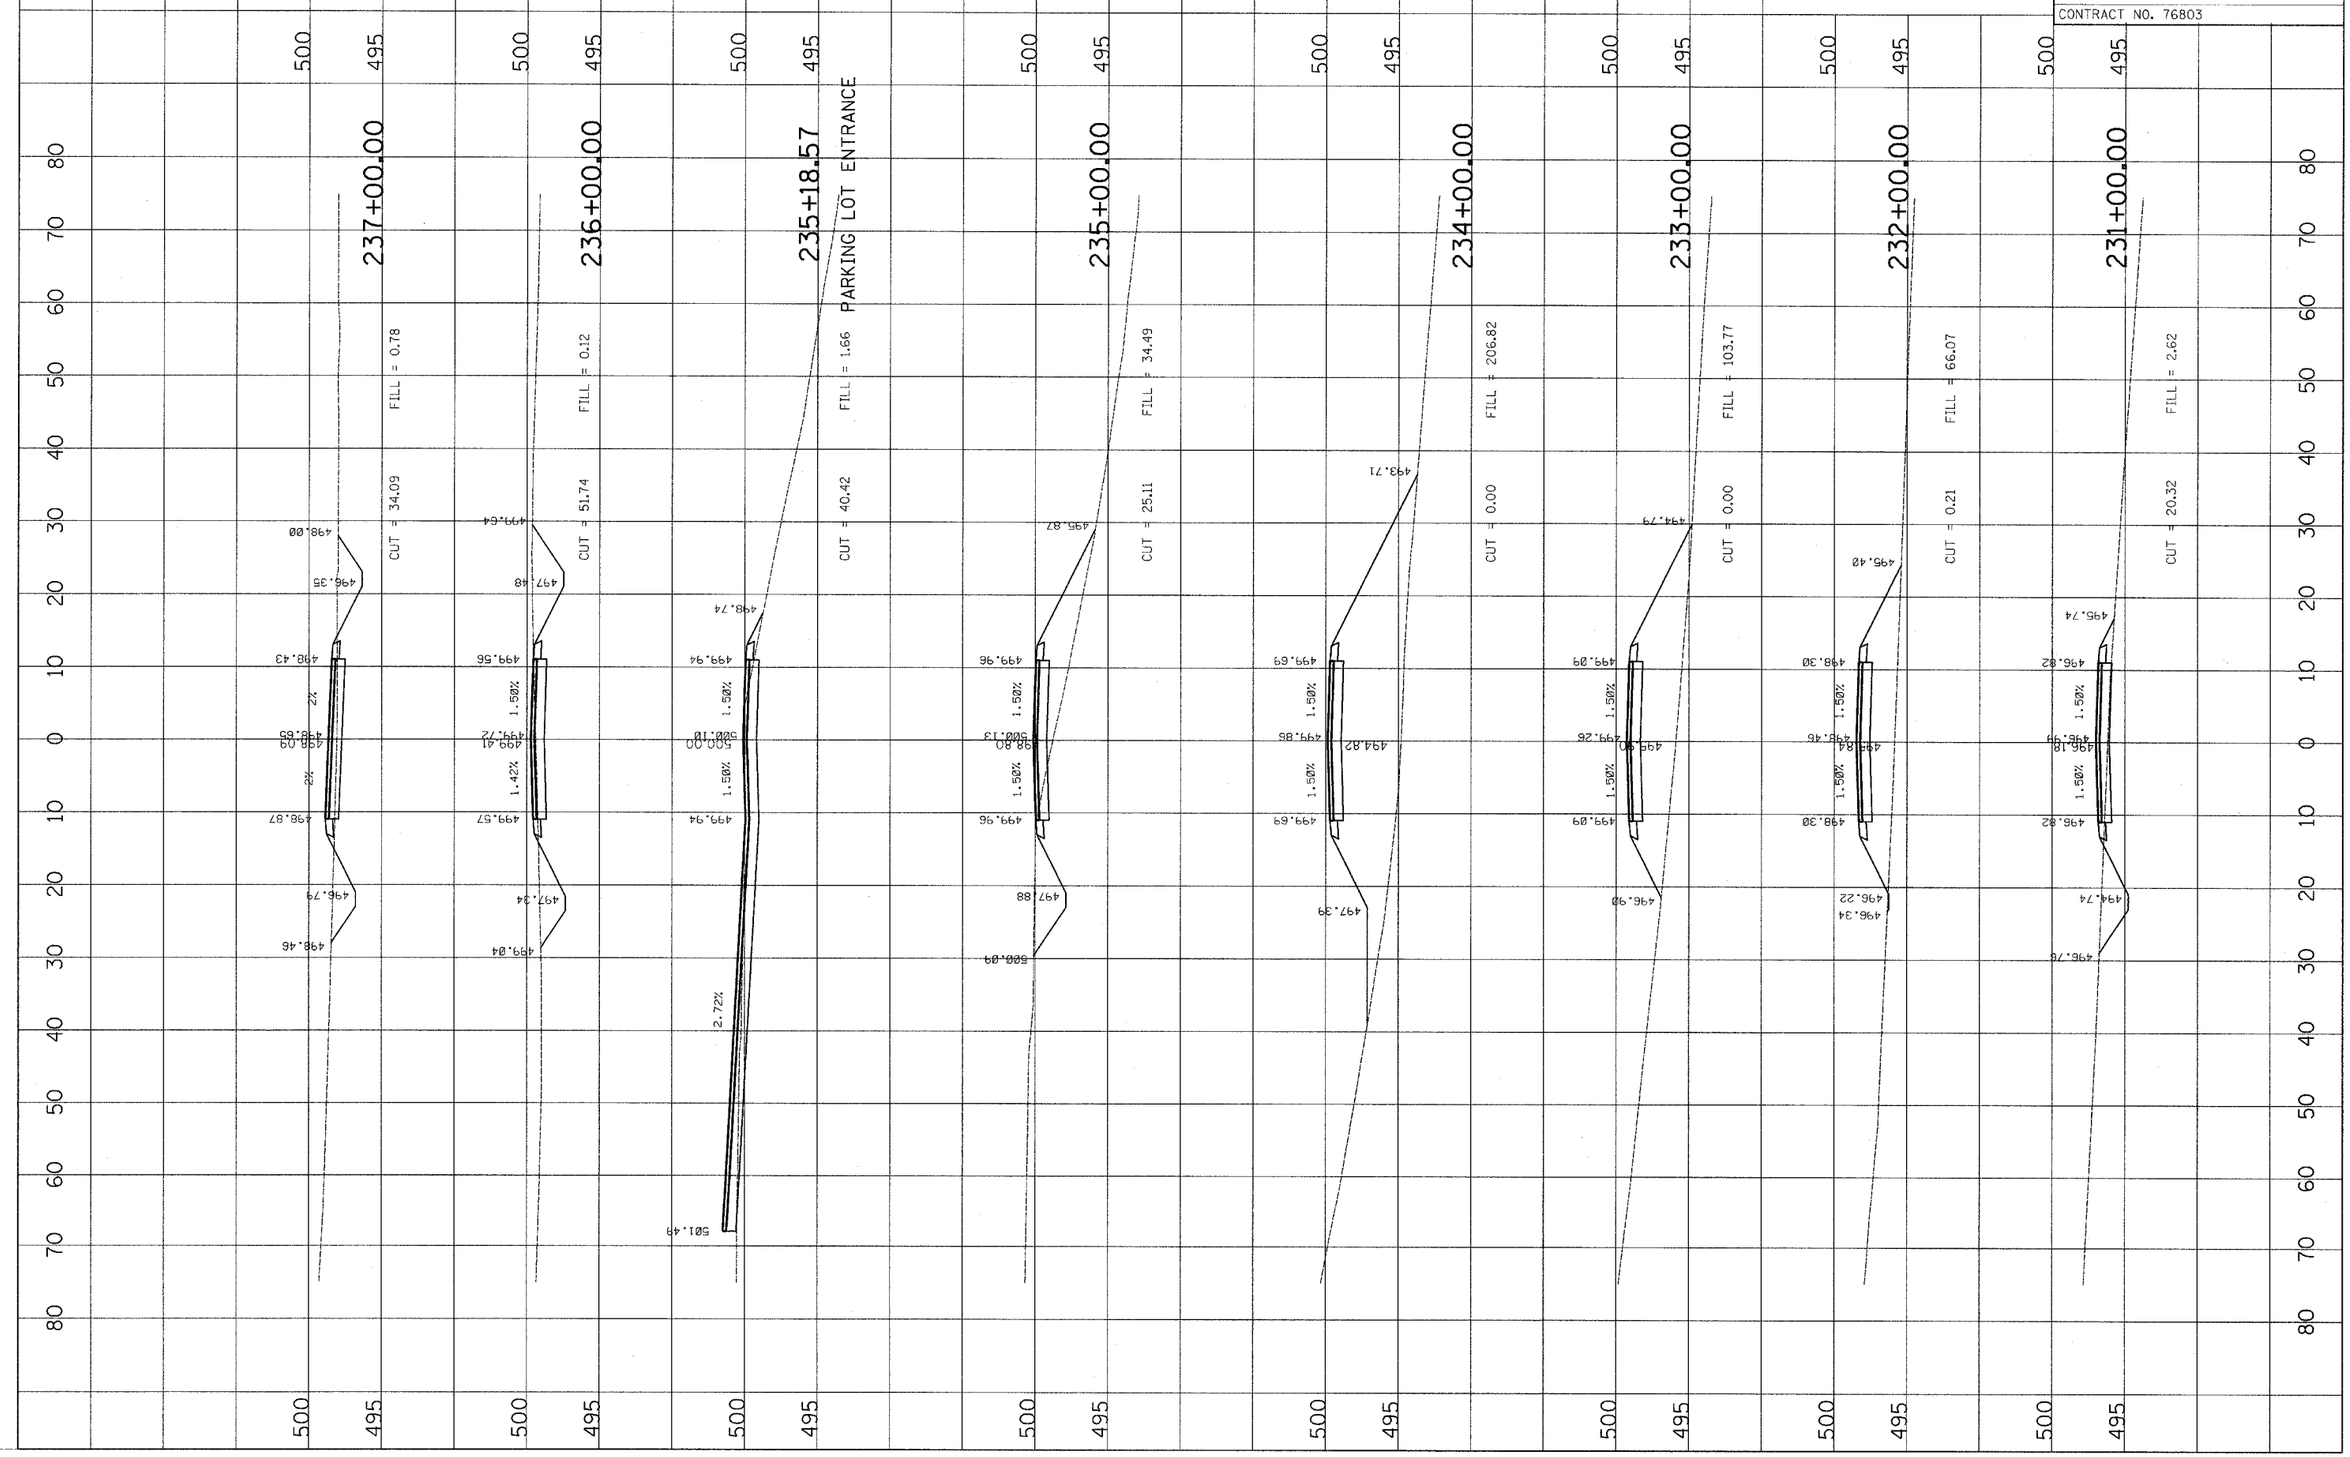

CROSS SECTION
NOTE BOOK
NO.
SURVEYED
PLOTTED
ALIGNMENT CHECKED
RT.-OF-WAY CHECKED
CROSS FILL NAME
BY
DATE

CROSS SECTION
NOTE BOOK
NO.
SURVEYED
PLOTTED
GRADES CHECKED
B.M. NOTED
STRUCTURE NOTATING CHKKD
BY
DATE