FAP RTE.	SECTION	COUNTY	TOTAL SHEETS	SHEET NO
PARK ROADS	DIST. 8 WSC 2005-2	RANDOLPH		47
STA.	TO STA.			

CONTRACT NO. 76803

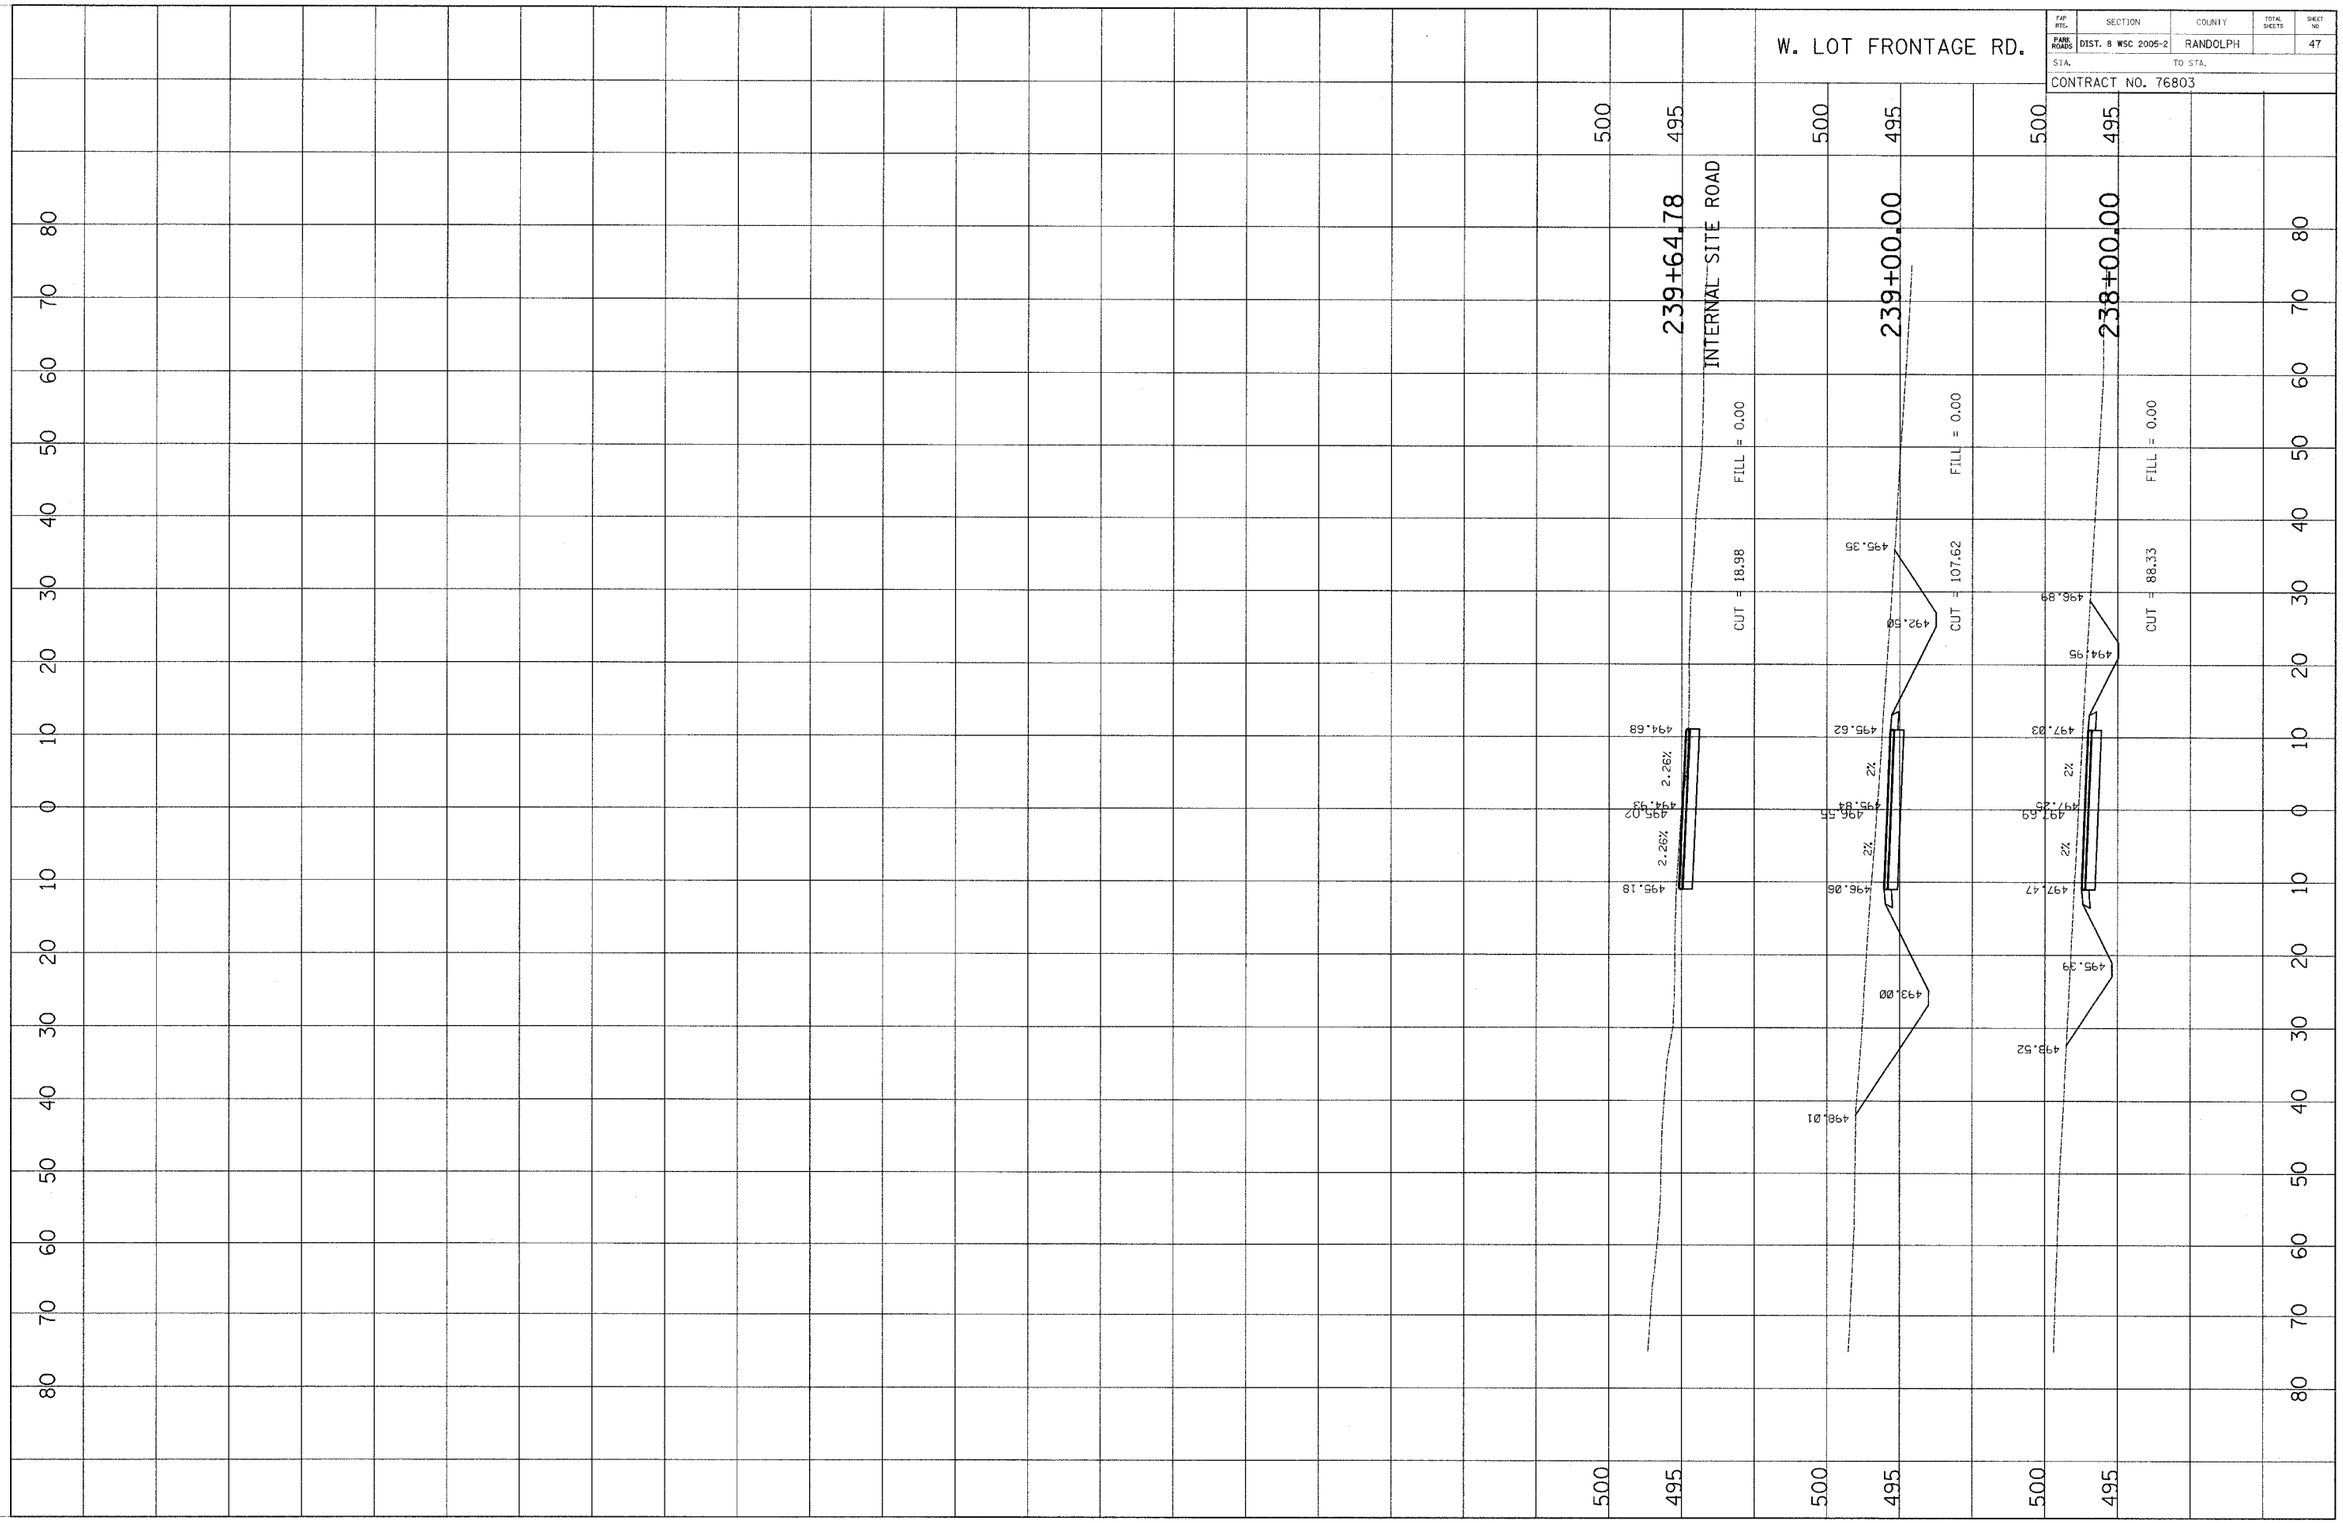

CROSS SECTION		BY	DATE
NOTE BOOK NO.	SURVEYED PLOTTED HORIZ. CHECKED RT.-OF-WAY CHECKED CADD FILE NAME		

CROSS SECTION		BY	DATE
NOTE BOOK NO.	SURVEYED PLOTTED CROSS-CHECKED B.M. NOTED STRUCTURE NOTATIONS CHKD		