CROSS SECTION		BY	DATE
	SURVEYED		
	PLOTTED		
NOTE BOOK	GRADES CHECKED		
	B.M. NOTED		
NO.	STRUCTURE NOTAT'NS CHKD		

CROSS SECTION		BY	DATE
	SURVEYED		
	PLOTTED		
NOTE BOOK	ALIGNMENT CHECKED		
	RT. OF WAY CHECKED		
NO.	CADD FILE NAME		

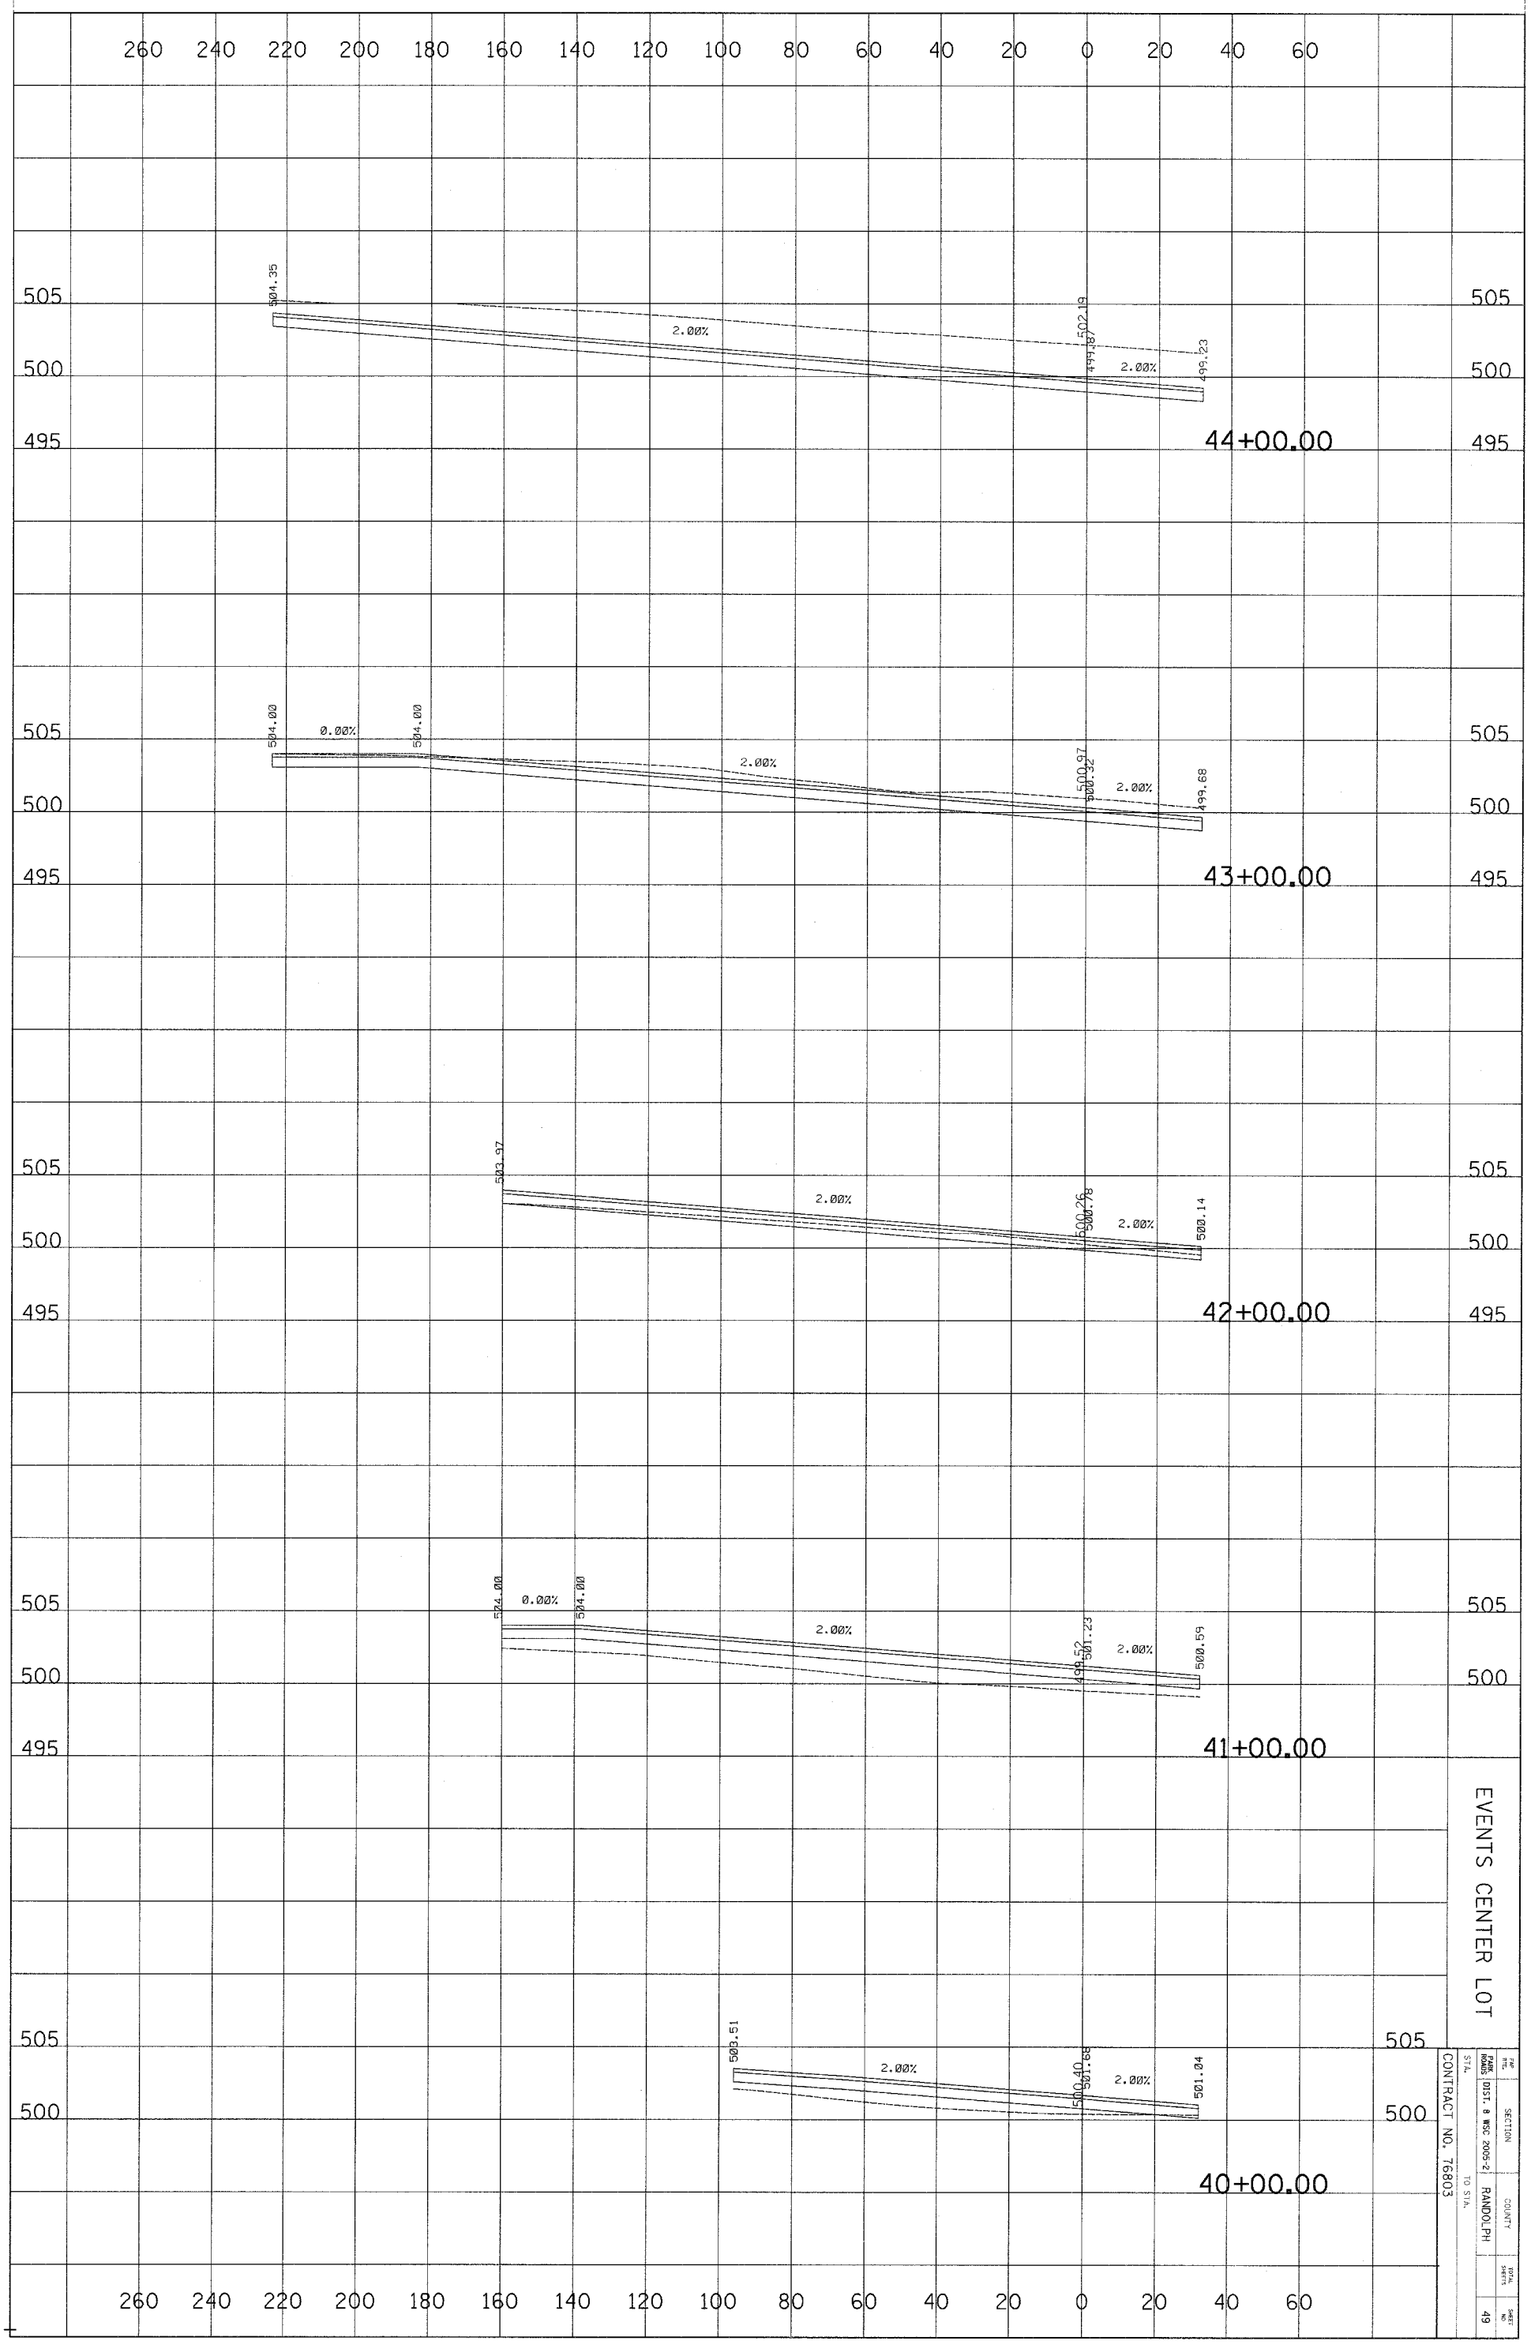

EVENTS CENTER LOT

FMP NO.	SECTION	COUNTY	TOTAL SHEETS	SHEET NO.
FARM ROADS	DIST. 8 WSC 2005-2	RANDOLPH		49

STA. TO STA.

CONTRACT NO. 76803