CROSS SECTION		BY	DATE
NOTE BOOK	SURVEYED		
	PLOTTED		
	GRADES CHECKED		
	B.M. NOTED		
NO.	STRUCTURE NOTAT'NS CH'KD		

CROSS SECTION		BY	DATE
NOTE BOOK	SURVEYED		
	PLOTTED		
	ALIGNMENT CHECKED		
	RT. OF WAY CHECKED		
NO.	CADD FILE NAME		

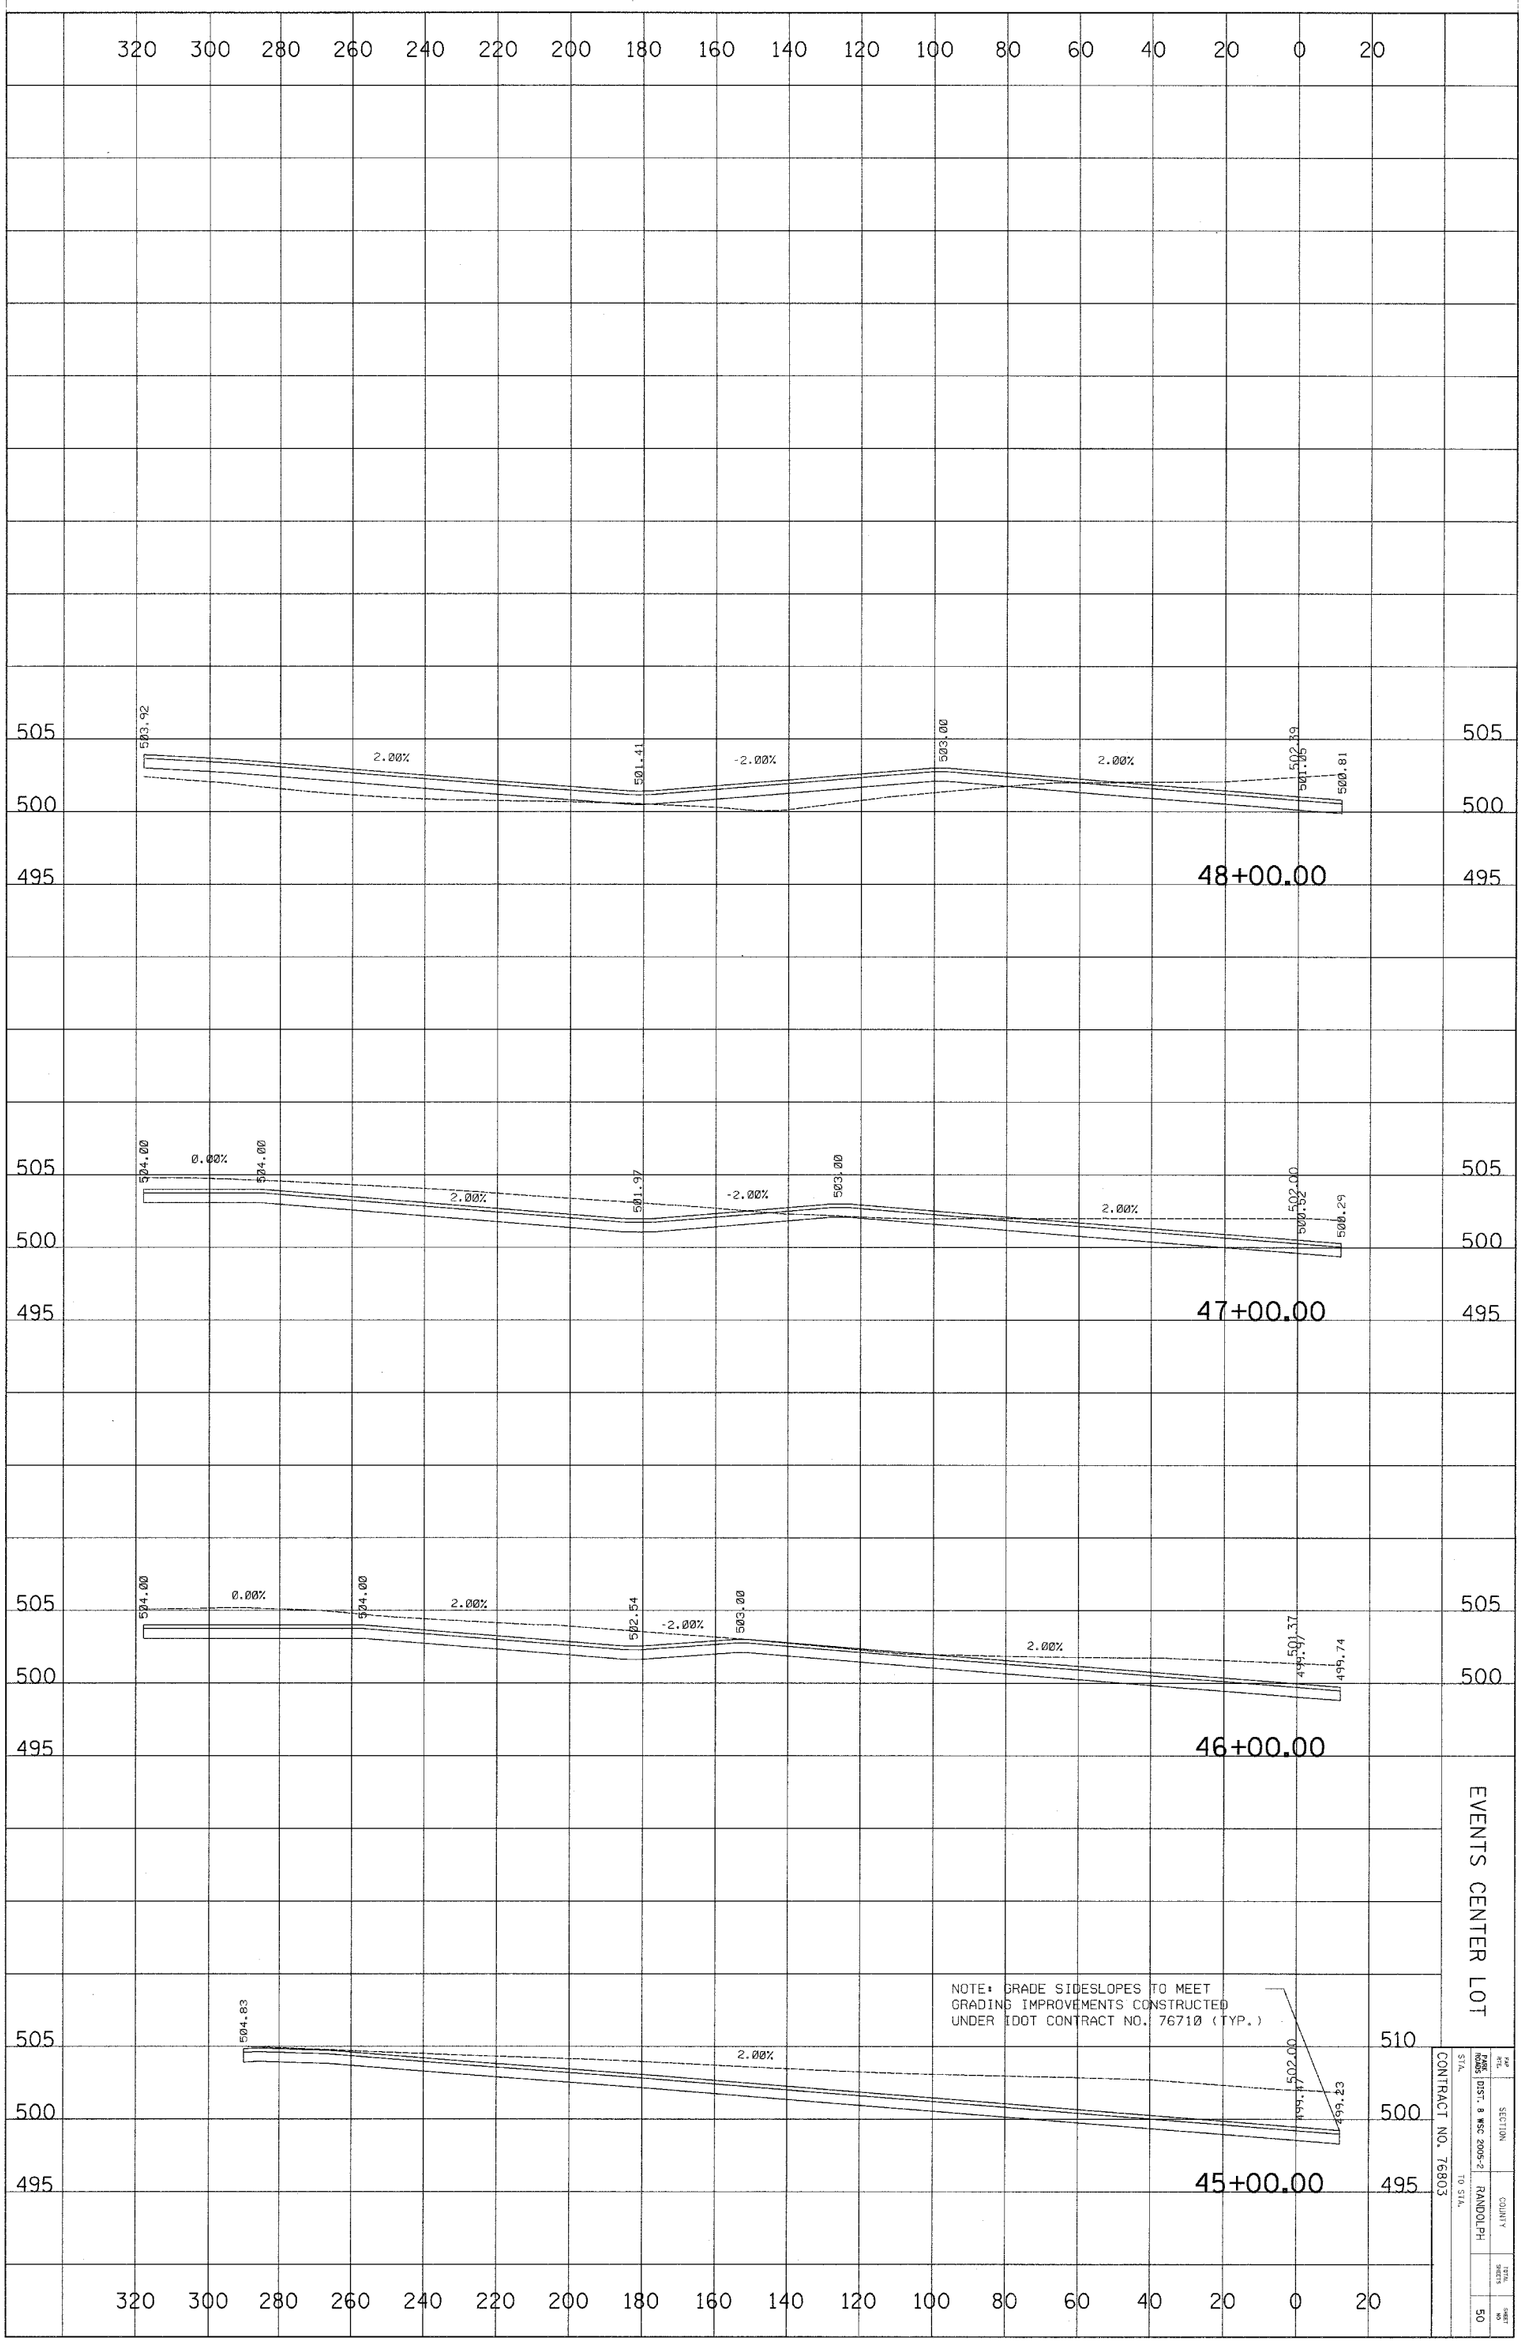

EVENTS CENTER LOT

FAP RTE.	SECTION	COUNTY	TOTAL SHEETS	SHEET NO.
PARK ROADS	DIST. 8 WSC 2005-2	RANDOLPH		50
STA.	TO STA.			

CONTRACT NO. 76803