ROUTE	SECTION	COUNTY	SHEET	SHEETS
FAU 2657	081	LAKE	12	92

PLAN & PROFILE STA. 102+913.915 TO STA. 103+250
93-00081-04-CH | ILLINOIS | BUFFALO GROVE ROAD

Contract No. 83656

REMOVAL LEGEND
- BIT PVMT REM
- PCC PVMT REM
- COMB C&G REM
- SW REM

NOTE:
1. ALL DIMENSIONS ARE IN METERS (M), UNLESS NOTED OTHERWISE
2. RR GATE ASSEMBLIES & CROSSINGS (BY OTHERS)

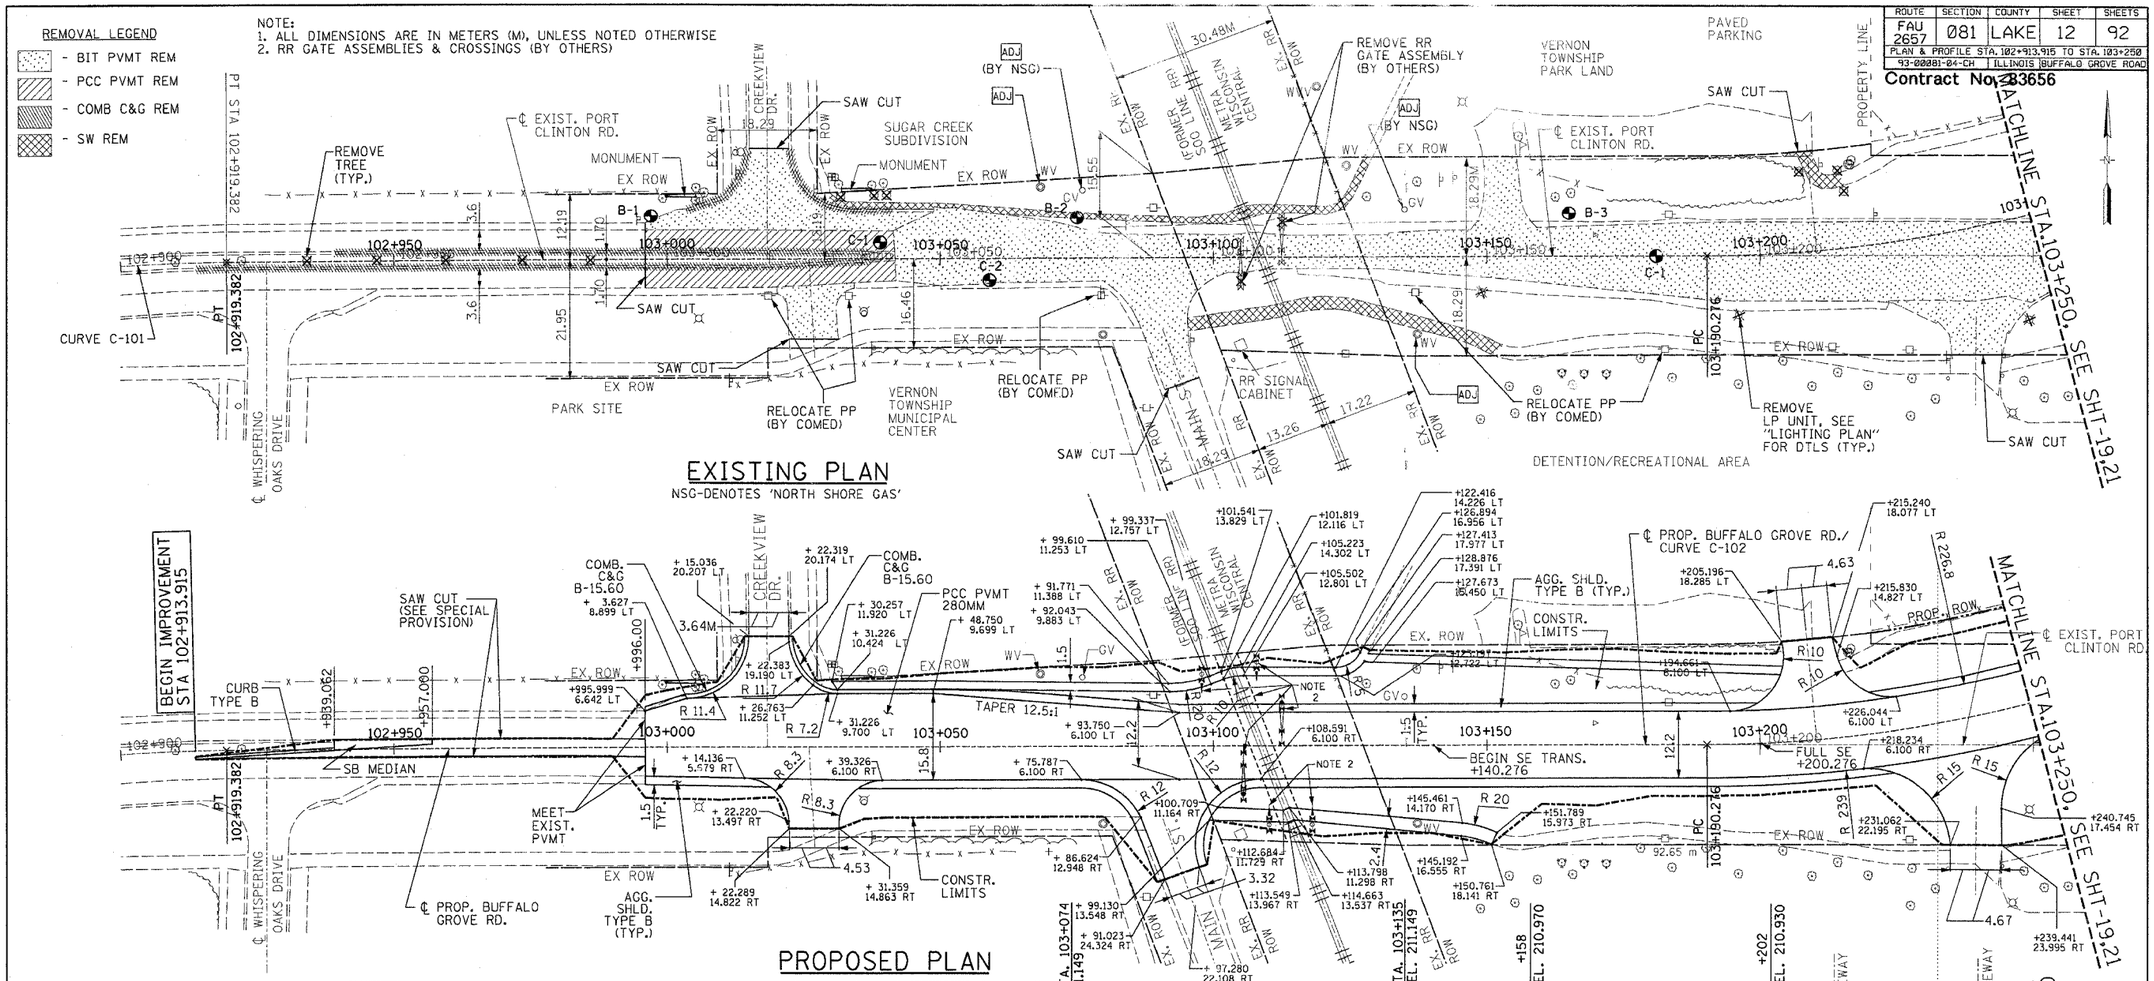

LAKE COUNTY DIVISION OF TRANSPORTATION
METRIC PLAN AND PROFILE

PROFILE SCALE HORIZ. 1:500
VERT. 1:50

P:\projects\01600\Civil\Final_Sheets\Road\BGR_PP1.dgn
04/15/2004
08:14:38 AM

BUFFALO GROVE ROAD - ROADWAY PLAN & PROFILE-"BGR PP1"

...\Final_Sheets\Road\BGR_PP1.dgn 04/15/2004 08:14:38 AM