ROUTE	SECTION	COUNTY	SHEET	SHEETS
FAU 2657	081	LAKE	14	92
PLAN & PROFILE STA. 103+500 TO STA. 103+693.394				
93-00081-04-CH		ILLINOIS	BUFFALO GROVE ROAD	

Contract No. 83656

REMOVAL LEGEND
- BIT PVMT REM
- PCC PVMT REM
- COMB C&G REM
- SW REM

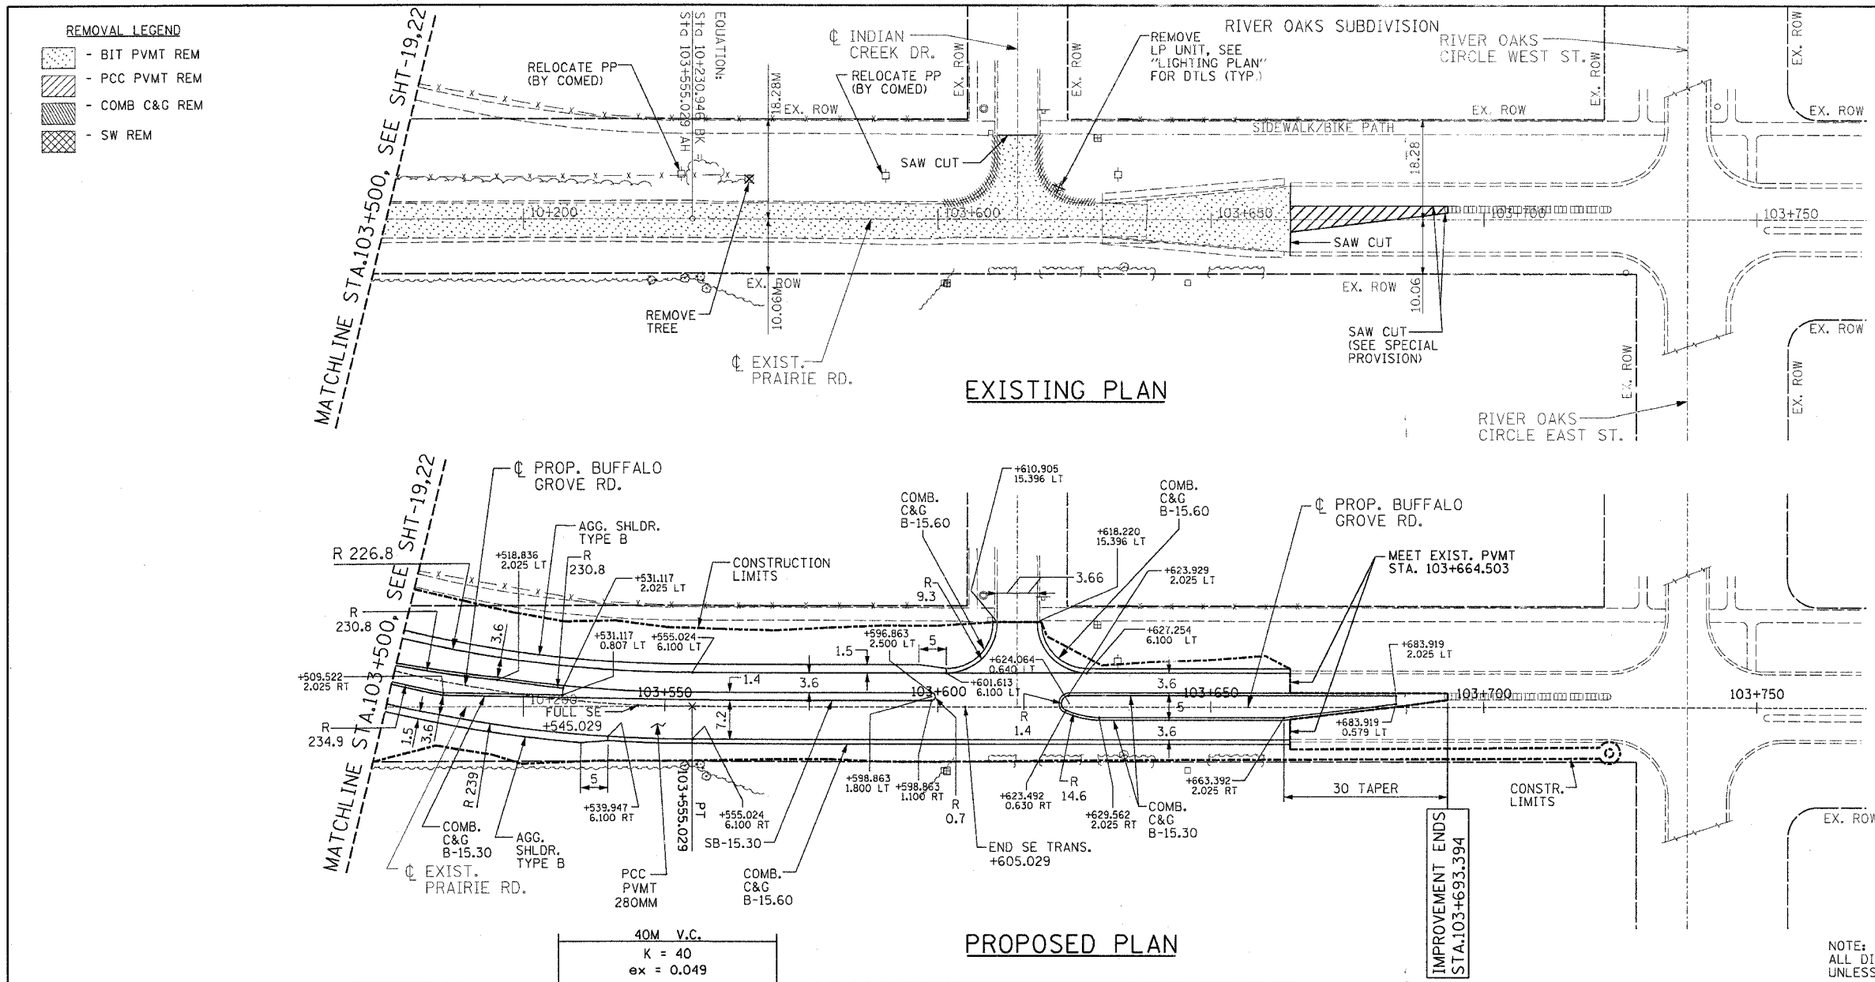

NOTE:
ALL DIMENSIONS ARE IN METERS (M), UNLESS NOTED OTHERWISE

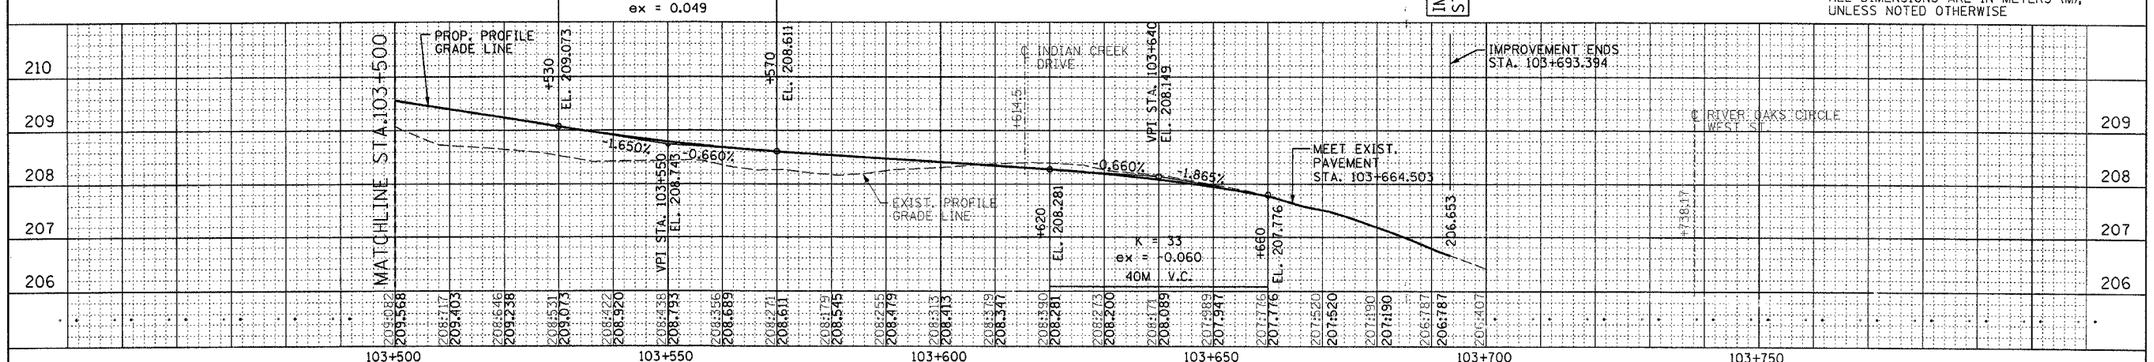

LAKE COUNTY DIVISION OF TRANSPORTATION
METRIC PLAN AND PROFILE

PROFILE SCALE HORIZ. 1:500
VERT. 1:50

P:\projects\01600\Civil\Final_Sheets\Road\BGR_PP3.dgn
04/15/2004
08:17:20 AM

BUFFALO GROVE ROAD - ROADWAY PLAN & PROFILE-"BGR PP3"