ROUTE	SECTION	COUNTY	SHEET	SHEETS
FAU 2657	081	LAKE	16	92
PLAN & PROFILE STA. 9+925 TO STA. 10+000				
93-00081-04-CH	ILLINOIS BUFFALO GROVE ROAD			

Contract No. 83656

REMOVAL LEGEND
- BIT PVMT REM
- PCC PVMT REM
- COMB C&G REM
- SW REM

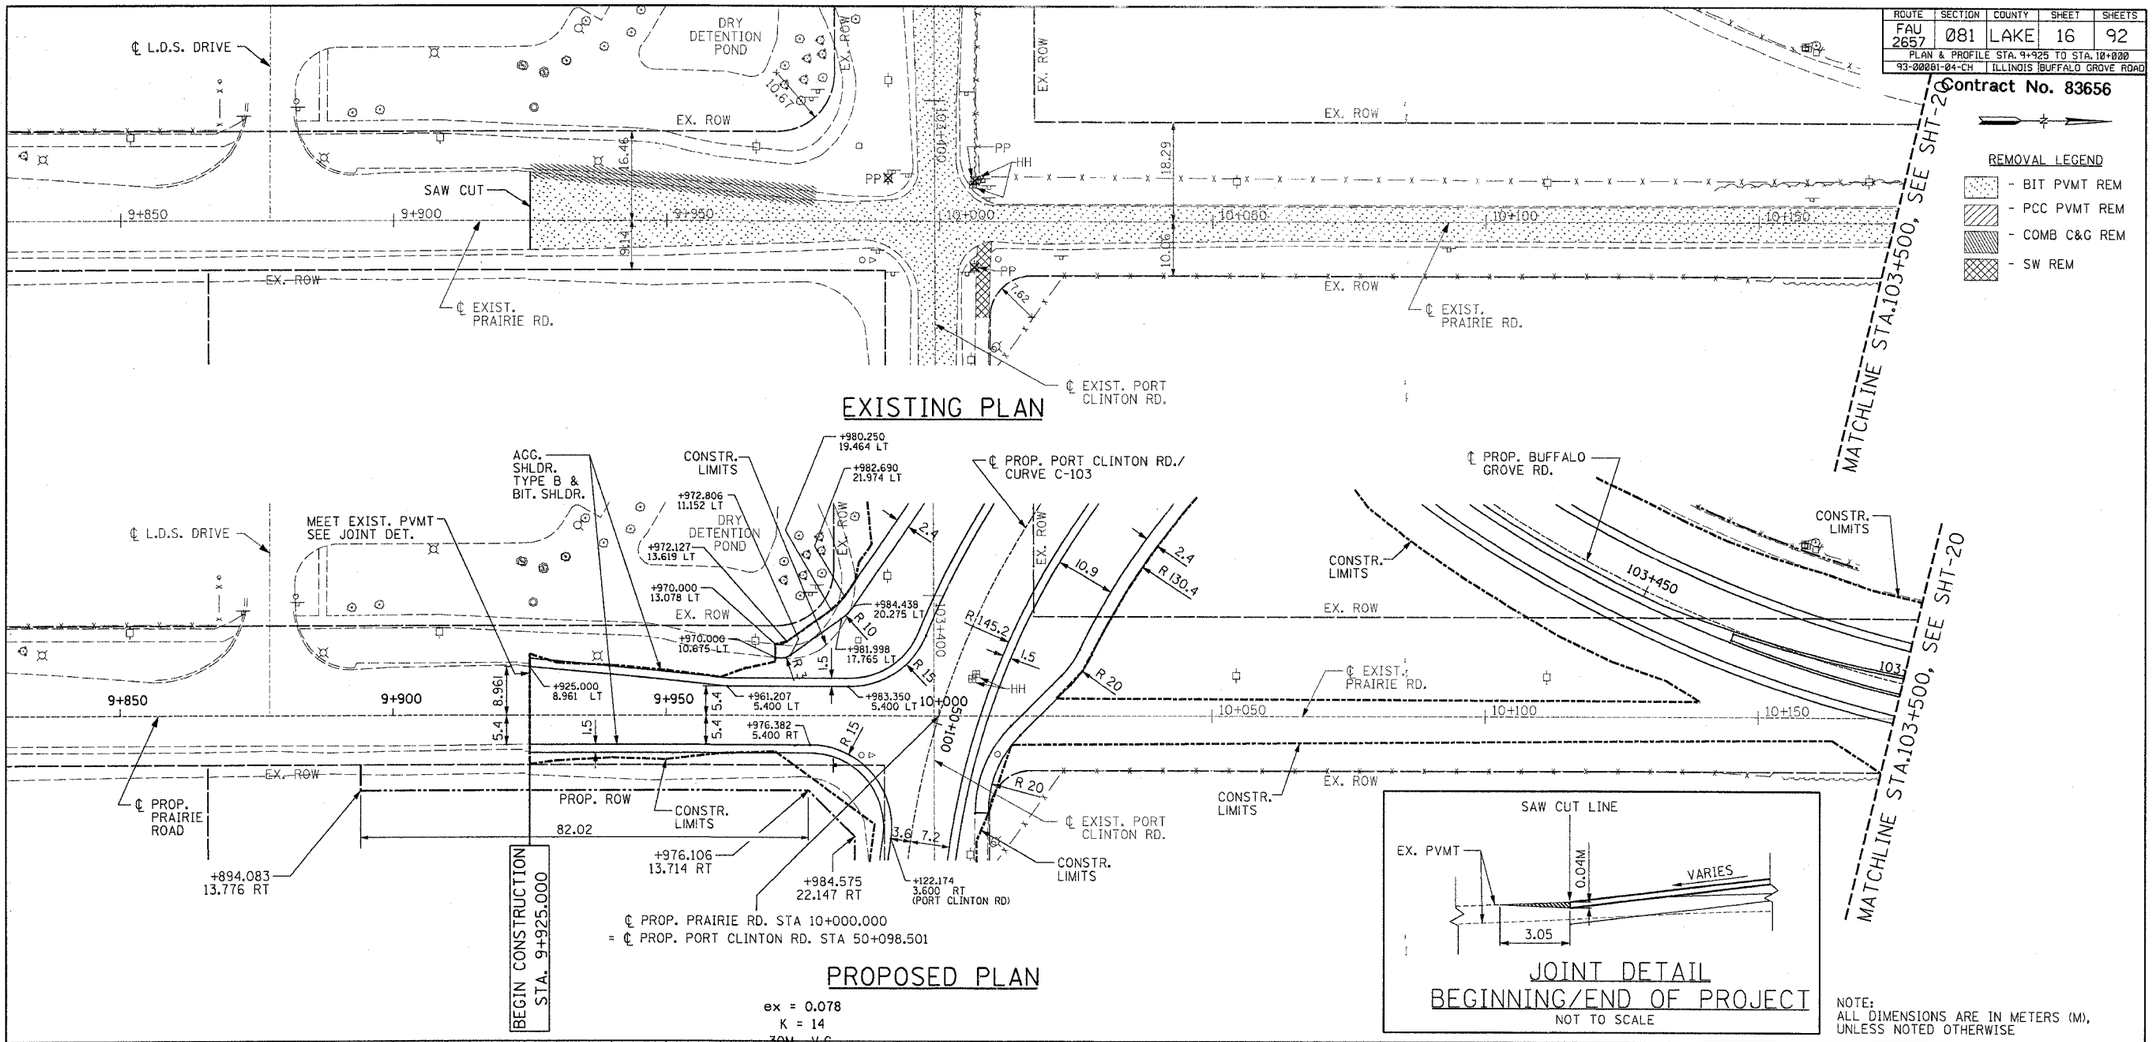

LAKE COUNTY DIVISION OF TRANSPORTATION
METRIC PLAN AND PROFILE

PROFILE SCALE HORIZ. 1:500 VERT. 1:50

P:\projects\01600\Civil\Final_Sheets\Road\PR-PP.dgn
04/15/2004
08:20:10 AM

..\Final_Sheets\Road\PR-PP.dgn 04/15/2004 08:20:10 AM

PRAIRIE ROAD - ROADWAY PLAN & PROFILE-"PR PP"