ROUTE	SECTION	COUNTY	SHEET	SHEETS
FAU 2657	081	LAKE	19	92

PLAN & PROFILE STA. 102+913.915 TO STA. 103+250
93-00081-04-CH | ILLINOIS | BUFFALO GROVE ROAD

Contract No. 83656

LEGEND
A MANHOLE, CATCH BASIN OR INLET TO BE ADJUSTED.

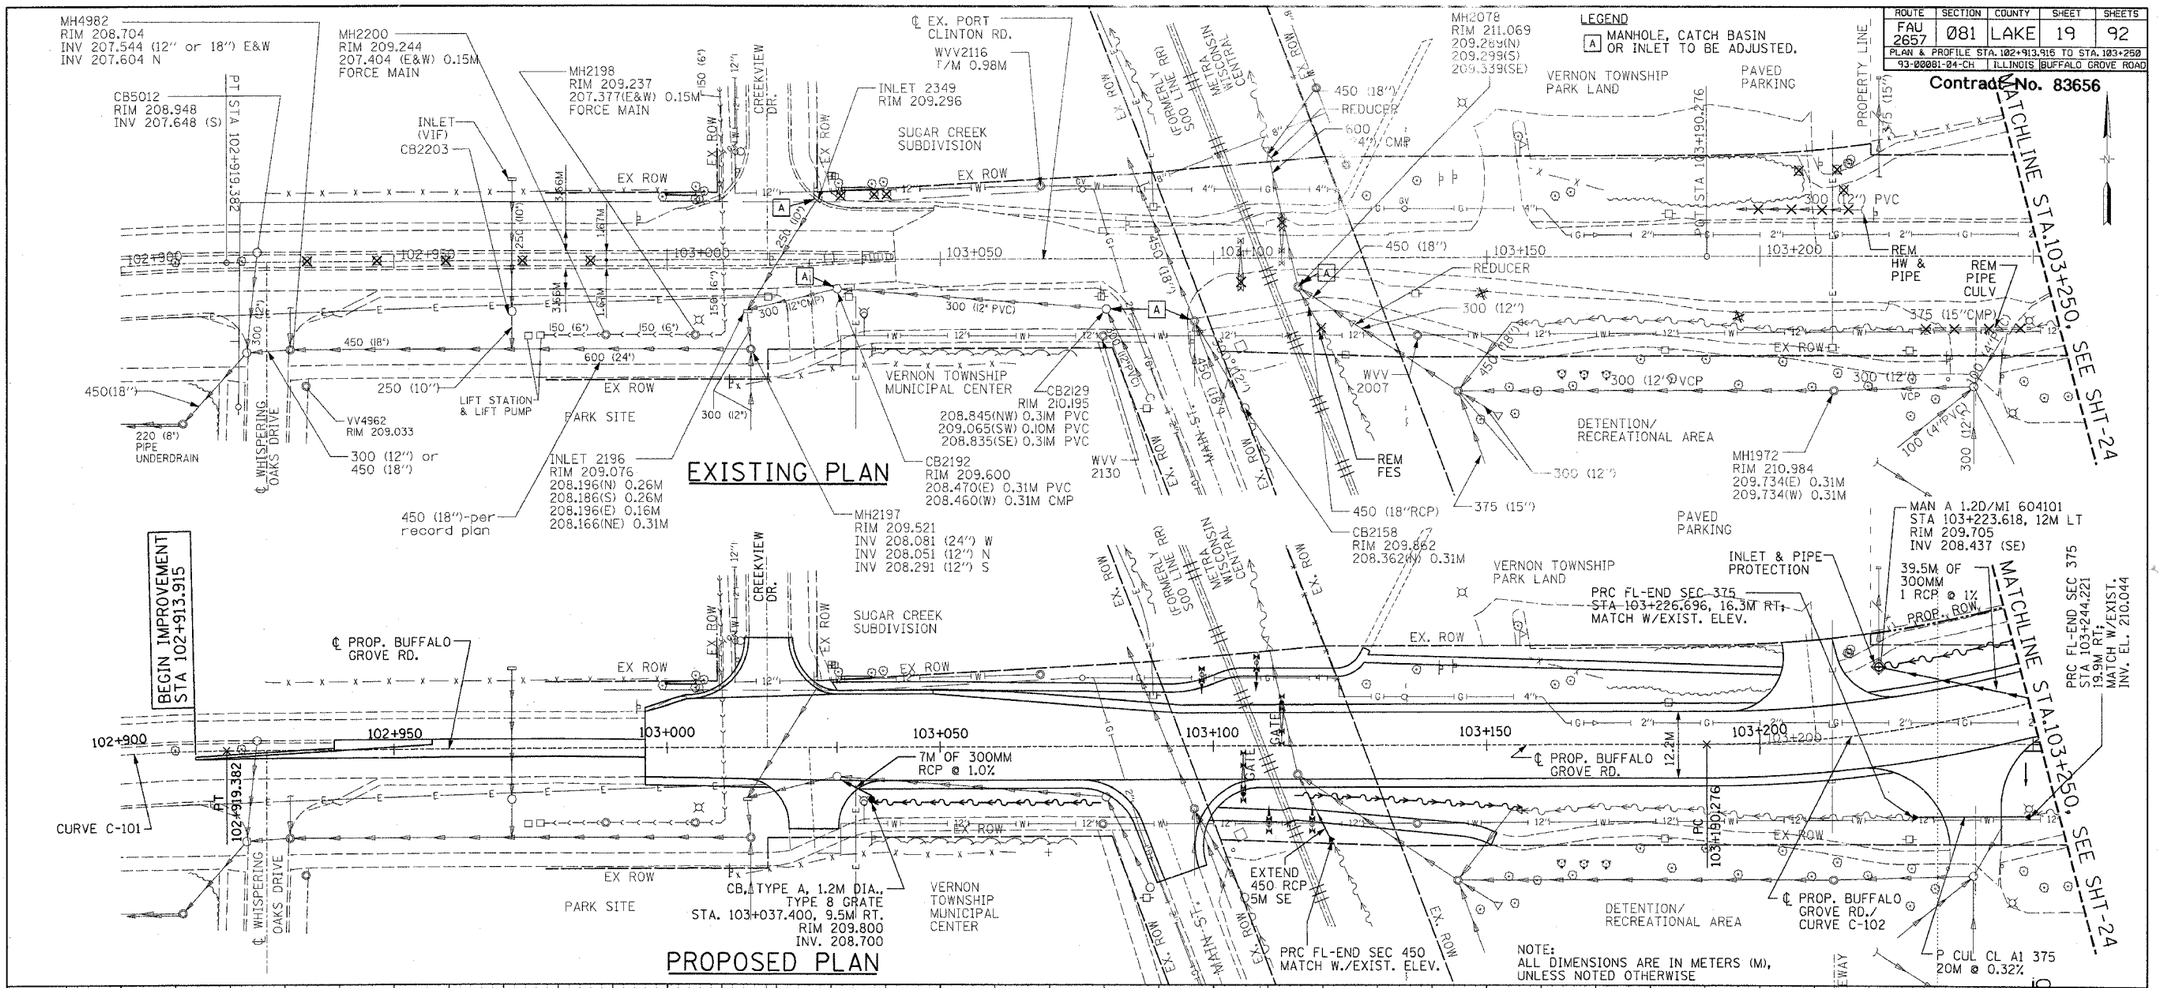

P:\projects\01600\Civil\Final_Sheets\Drainage\BGD_PP1.dgn
04/15/2004
08:26:43 AM

BUFFALO GROVE ROAD - DRAINAGE PLAN & PROFILE-"BGD PP1"

...\Drainage\BGD_PP1.dgn: 04/15/2004 08:26:43 AM