ROUTE	SECTION	COUNTY	SHEET	SHEETS
FAU 2657	081	LAKE	20	92
PLAN & PROFILE STA. 103+250 TO STA. 103+500				
93-00081-04-CH	ILLINOIS	BUFFALO GROVE ROAD		

Contract No. 83656

LEGEND

[A] MANHOLE, CATCH BASIN OR INLET TO BE ADJUSTED.

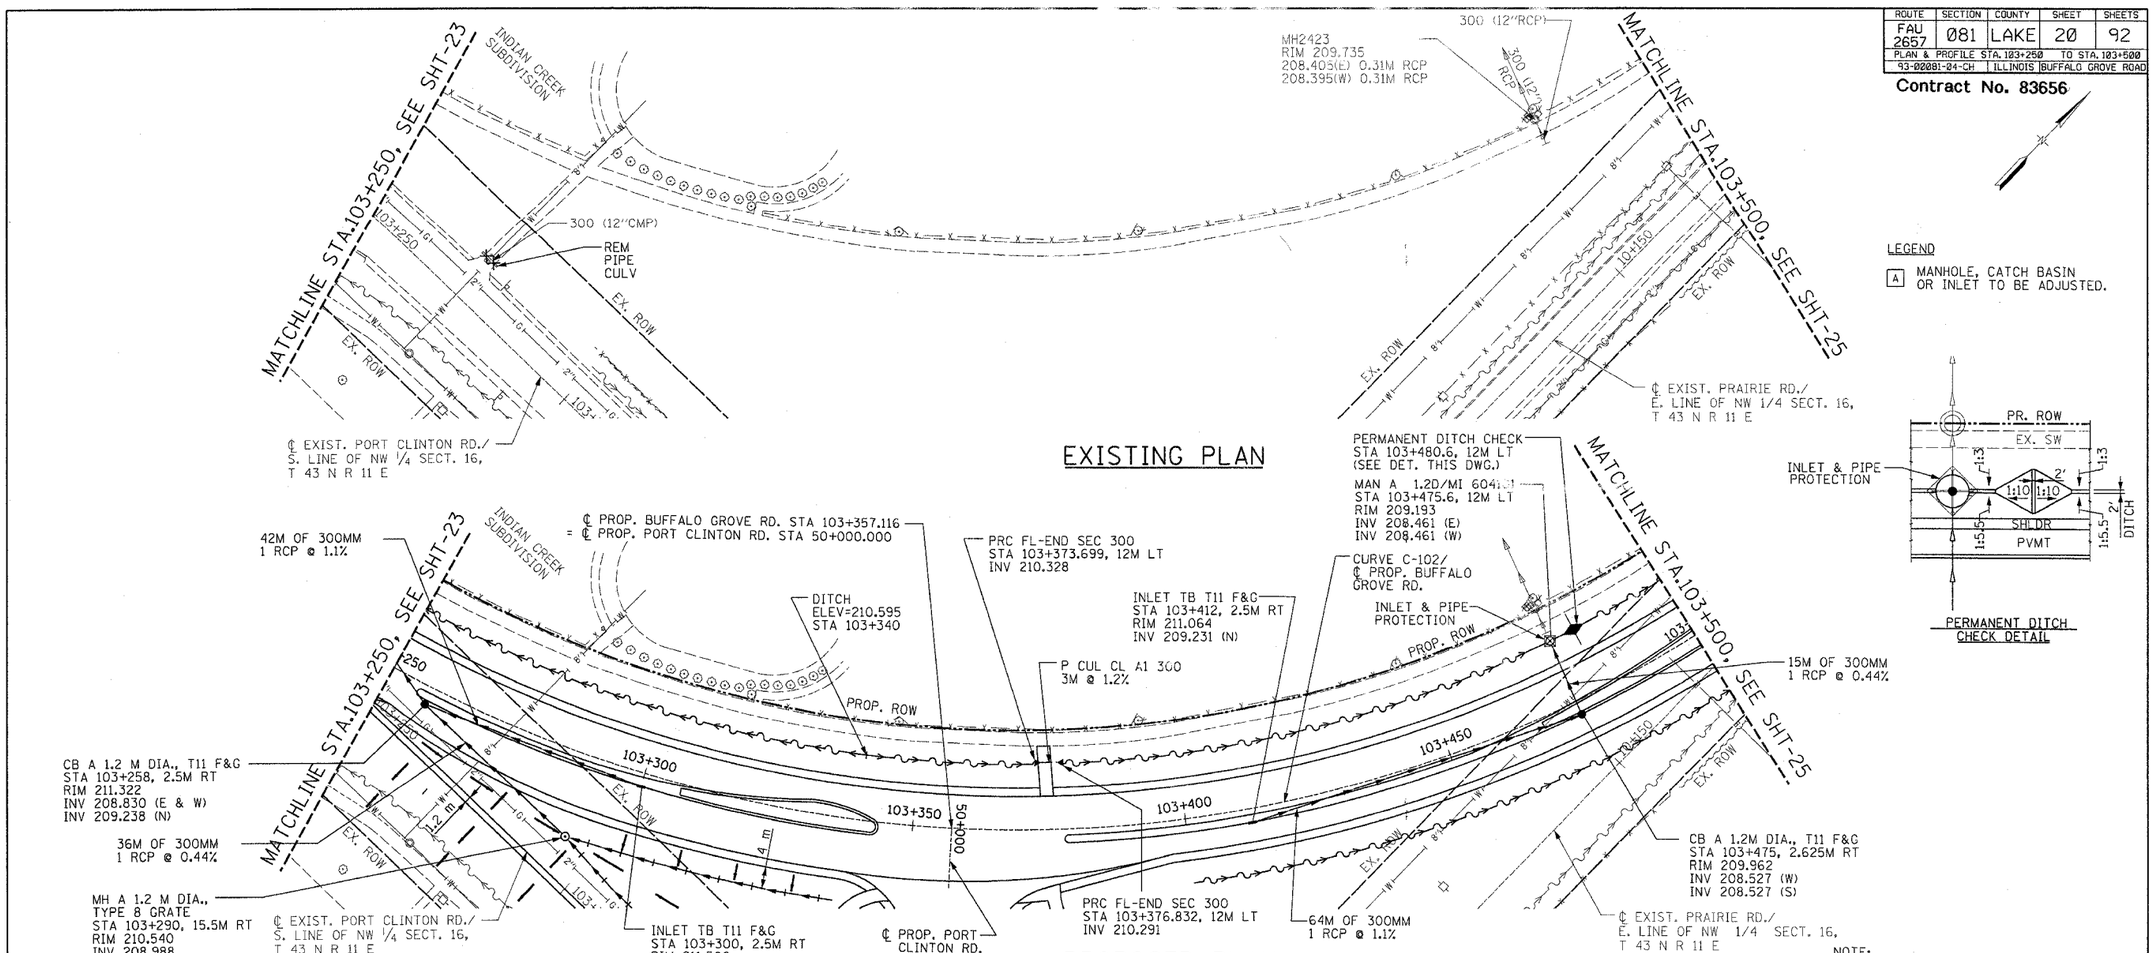

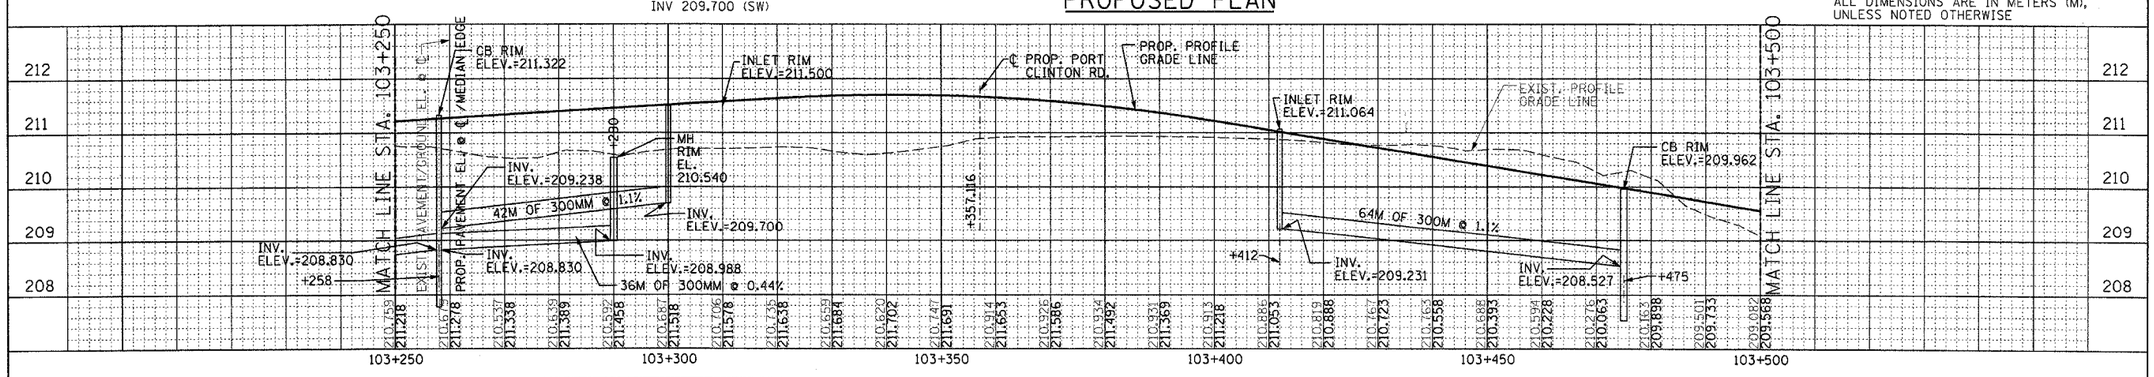

LAKE COUNTY DIVISION OF TRANSPORTATION
METRIC PLAN AND PROFILE

PROFILE SCALE HORIZ. 1:500 VERT. 1:50

P:\projects\01600\Civil\Final_Sheets\Drainage\BGD_PP2.dgn
04/15/2004
08:29:55 AM

BUFFALO GROVE ROAD - DRAINAGE PLAN & PROFILE-"BGD PP2"