ROUTE	SECTION	COUNTY	SHEET	SHEETS
FAU 2657	081	LAKE	21	92
PLAN & PROFILE STA. 103+500 TO STA. 103+693.394				
93-00081-04-CH		ILLINOIS	BUFFALO GROVE ROAD	

Contract No. 83656

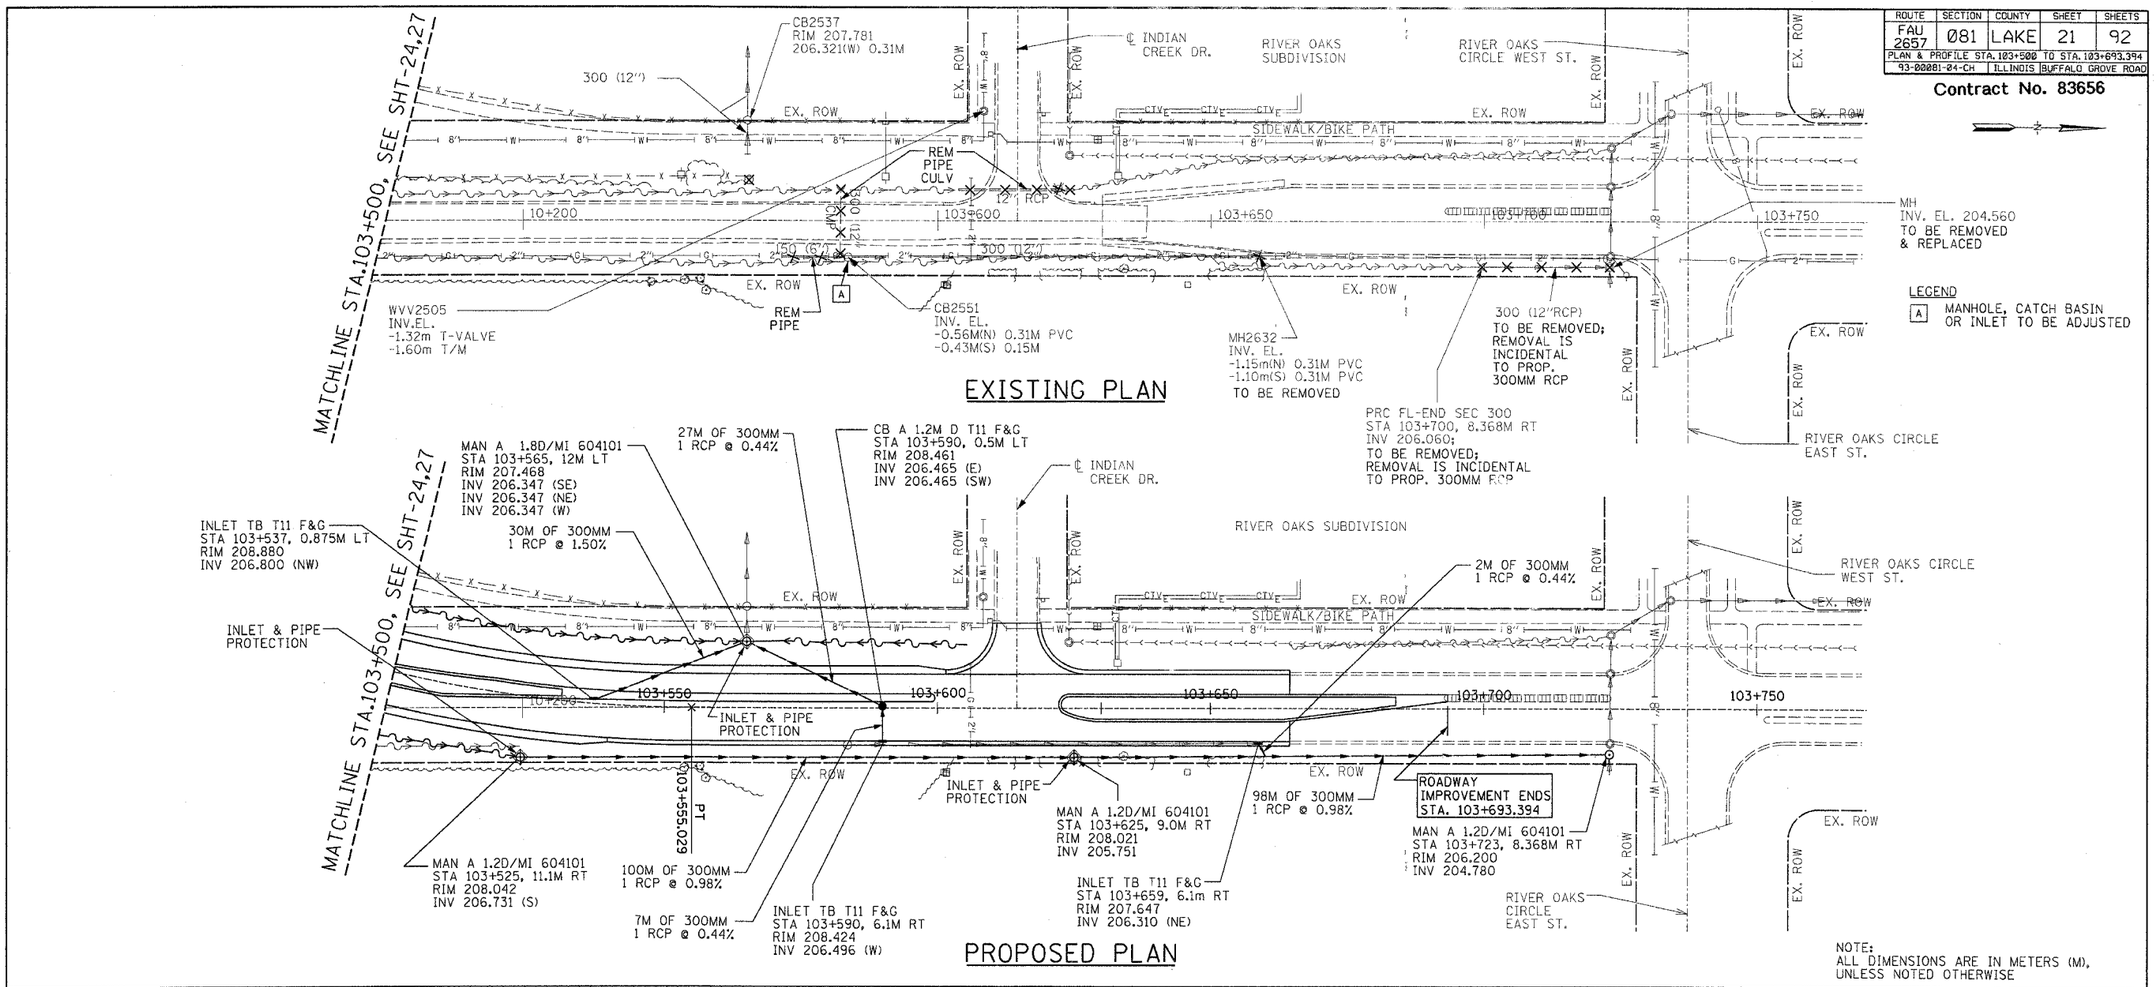

LAKE COUNTY DIVISION OF TRANSPORTATION

METRIC PLAN AND PROFILE

PROFILE SCALE HORIZ. 1:500
VERT. 1:50

BUFFALO GROVE ROAD - DRAINACE PLAN & PROFILE-"BGD PP3"

...\Drainage\BGD_PP3.dgn 04/15/2004 08:30:39 AM