ROUTE	SECTION	COUNTY	SHEET	SHEETS
FAU 2657	081	LAKE	22	92
PLAN & PROFILE STA. 50+000			TO STA. 52+251.471	
93-00081-04-CH		ILLINOIS	BUFFALO GROVE ROAD	

Contract No. 83656

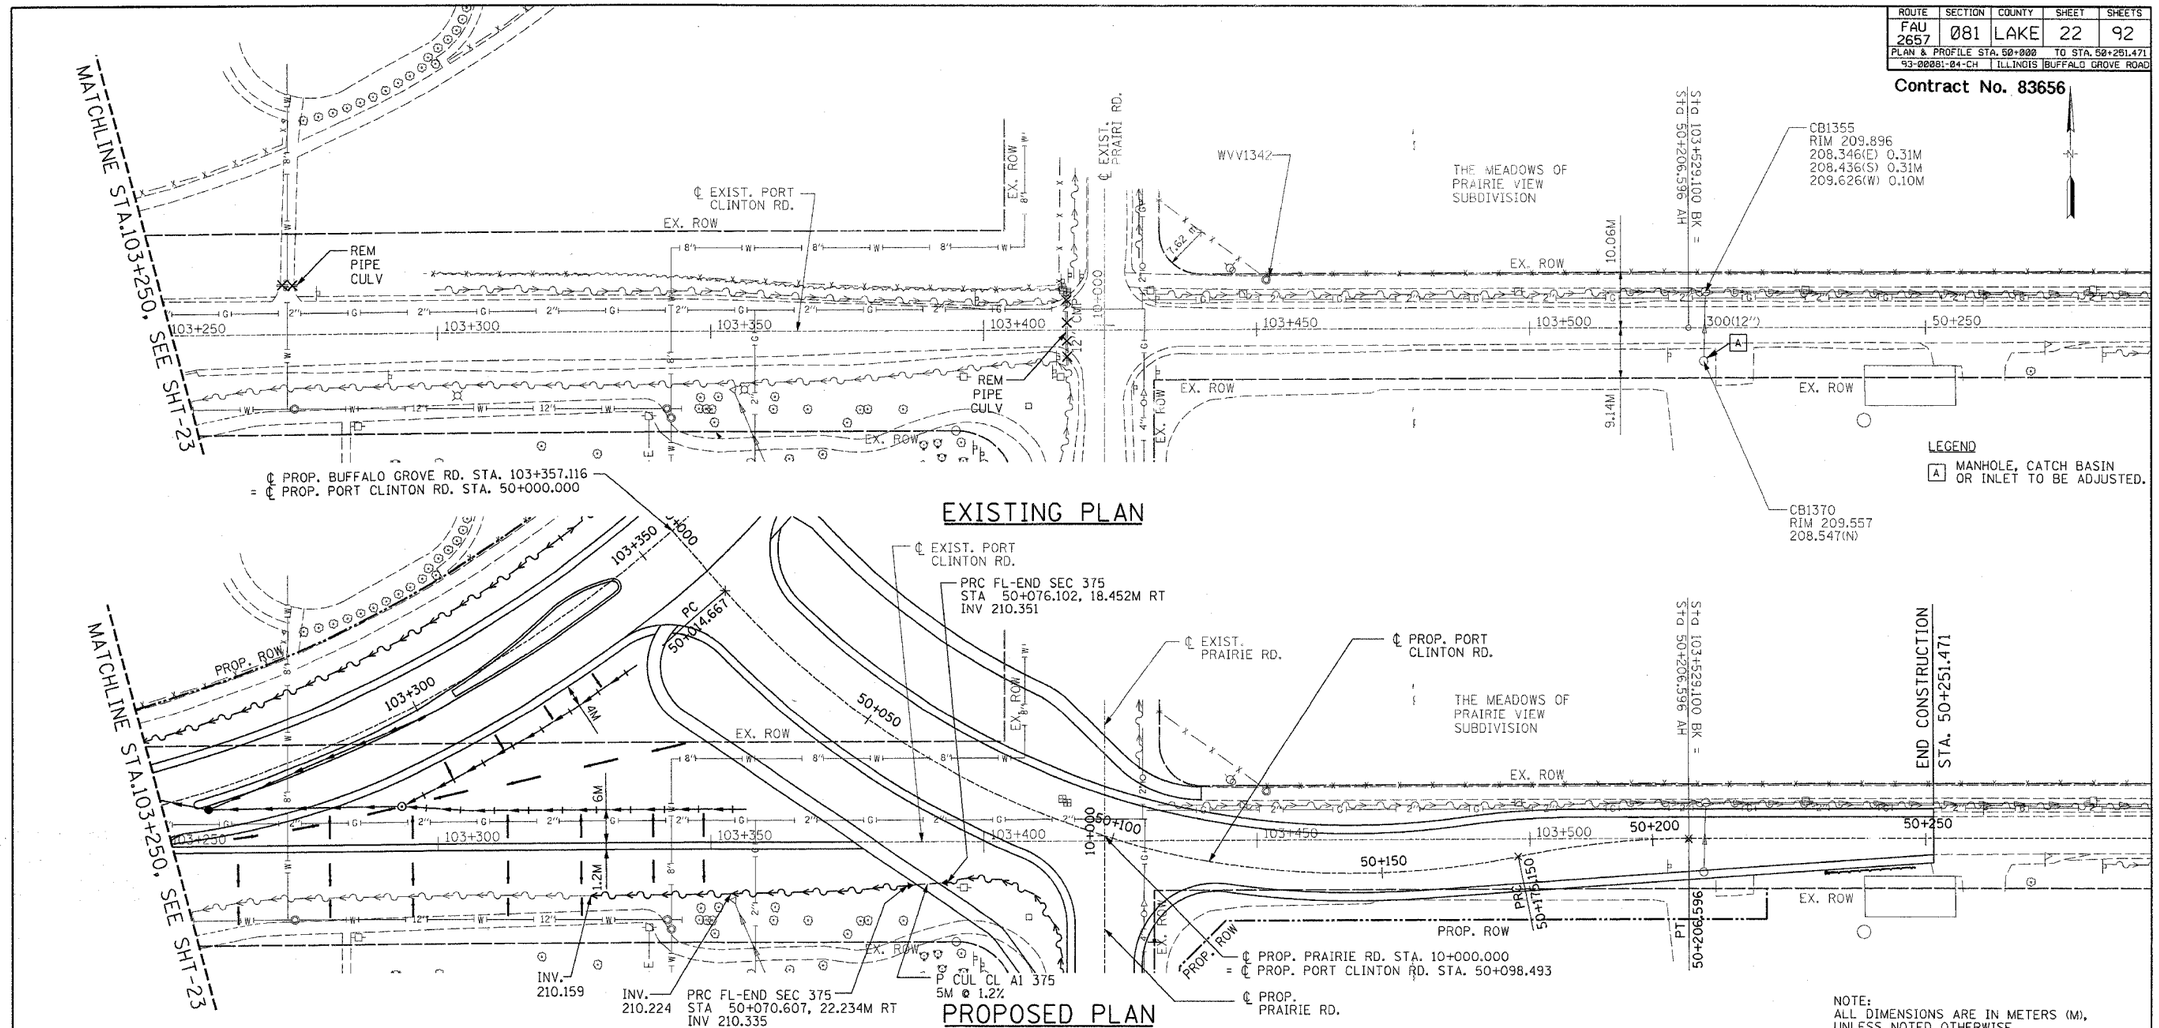

LAKE COUNTY DIVISION OF TRANSPORTATION
METRIC PLAN AND PROFILE

PROFILE SCALE HORIZ. 1:500
VERT. 1:50

P:\projects\01600\Civil\Final_Sheets\Drainage\PCD_PP.dgn
04/15/2004
08:31:21 AM

..\Drainage\PCD_PP.dgn 04/15/2004 08:31:21 AM

PORT CLINTON ROAD - DRAINAGE PLAN & PROFILE-"PCD PP"