ROUTE	SECTION	COUNTY	SHEET	SHEETS
FAU 2657	081	LAKE	23	92
PLAN & PROFILE STA. 9+925 TO STA. 10+000				
93-00081-04-CH		ILLINOIS	BUFFALO GROVE ROAD	

Contract No. 83656

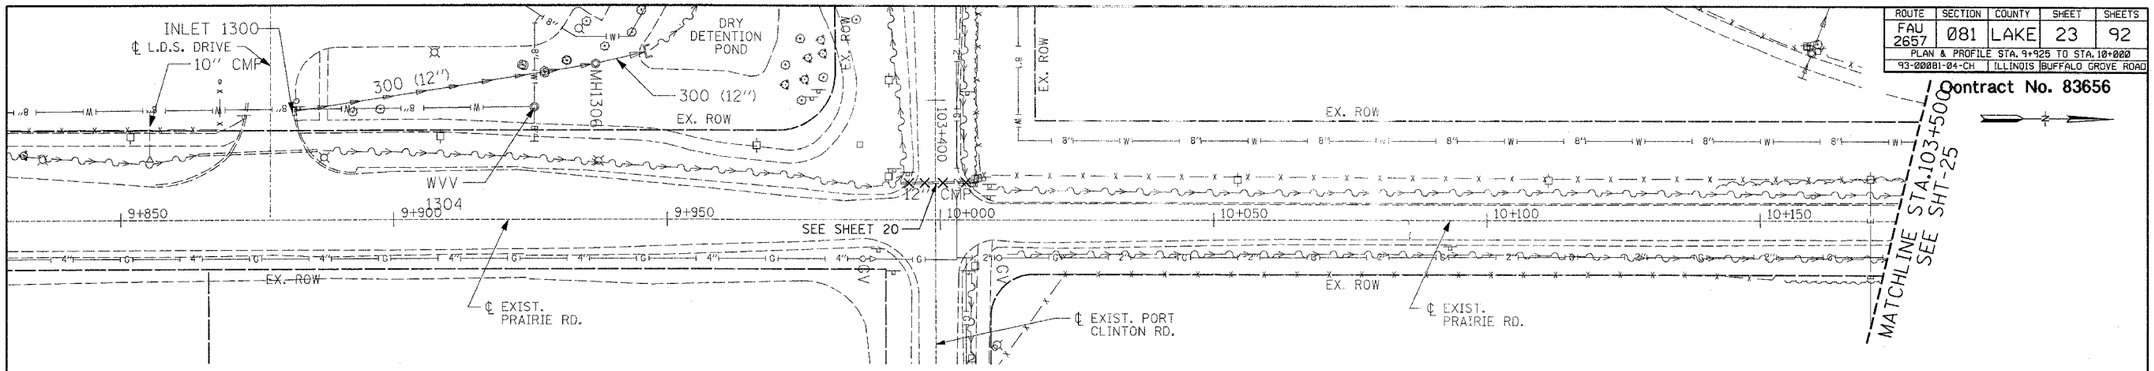

EXISTING PLAN

LEGEND

[A] MANHOLE, CATCH BASIN OR INLET TO BE ADJUSTED.

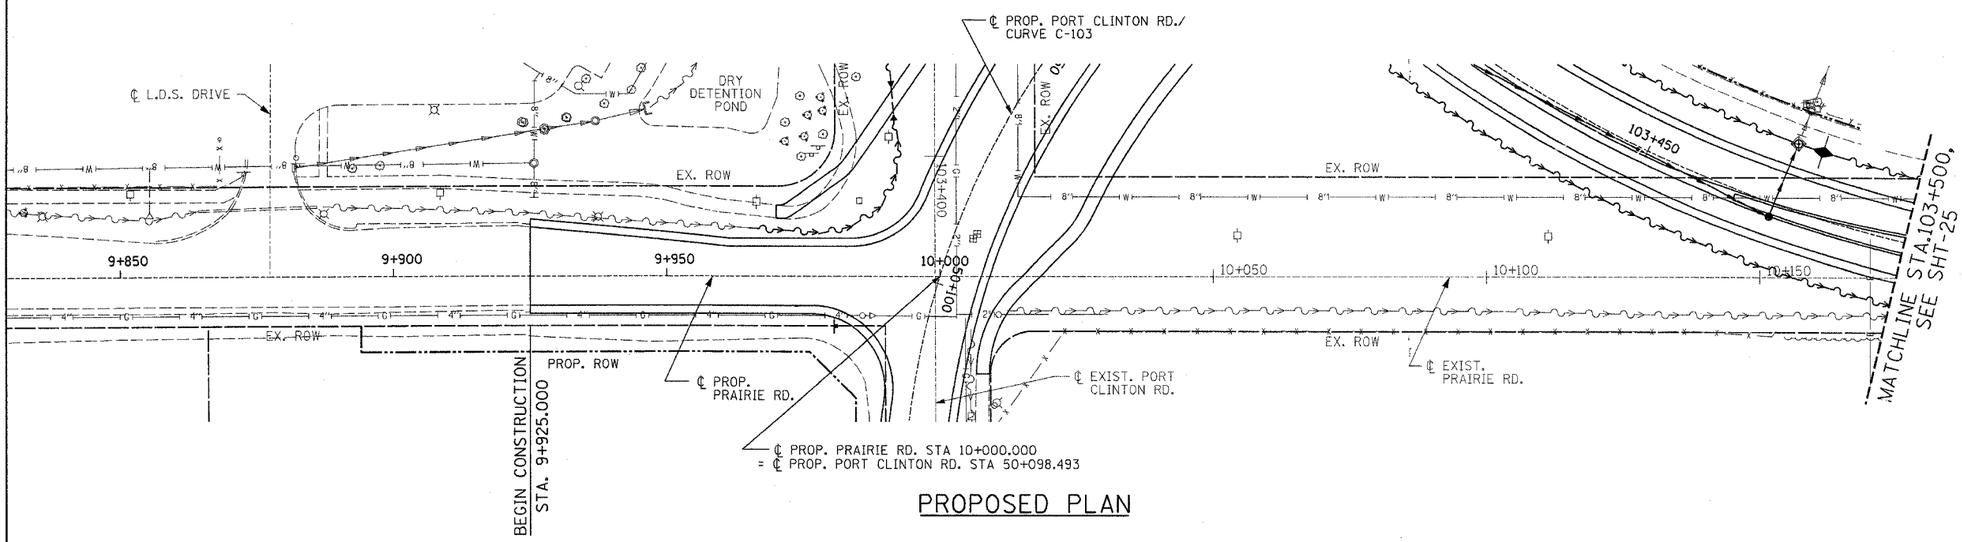

PROPOSED PLAN

NOTE:
ALL DIMENSIONS ARE IN METERS (M), UNLESS NOTED OTHERWISE

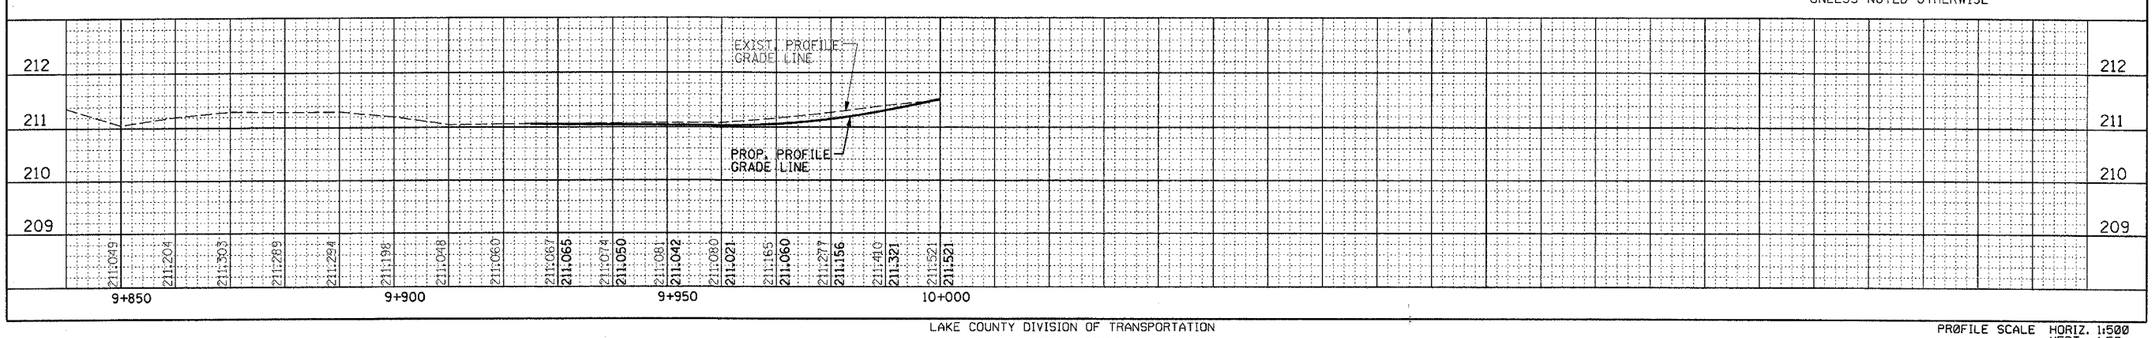

LAKE COUNTY DIVISION OF TRANSPORTATION
METRIC PLAN AND PROFILE

PROFILE SCALE HORIZ. 1:500
VERT. 1:50

P:\projects\01600\Civil\Final_Sheets\Drainage\PD_PP.dgn
04/15/2004
08:31:47 AM

\Drainage\PD_PP.dgn 04/15/2004 08:31:47 AM

PRAIRIE ROAD - DRAINAGE PLAN & PROFILE-"PD PP"