ROUTE	SECTION	COUNTY	SHEET	SHEETS
FAU 2657	081	LAKE	25	92
ERO. CNTRL. PLAN STA. 50+000 TO STA. 50+251.471 •				
93-00081-04-CH		ILLINOIS	BUFFALO GROVE ROAD	
& ERO. CNTRL. PLAN STA. 9+925 TO STA. 10+000				

Contract No. 83656

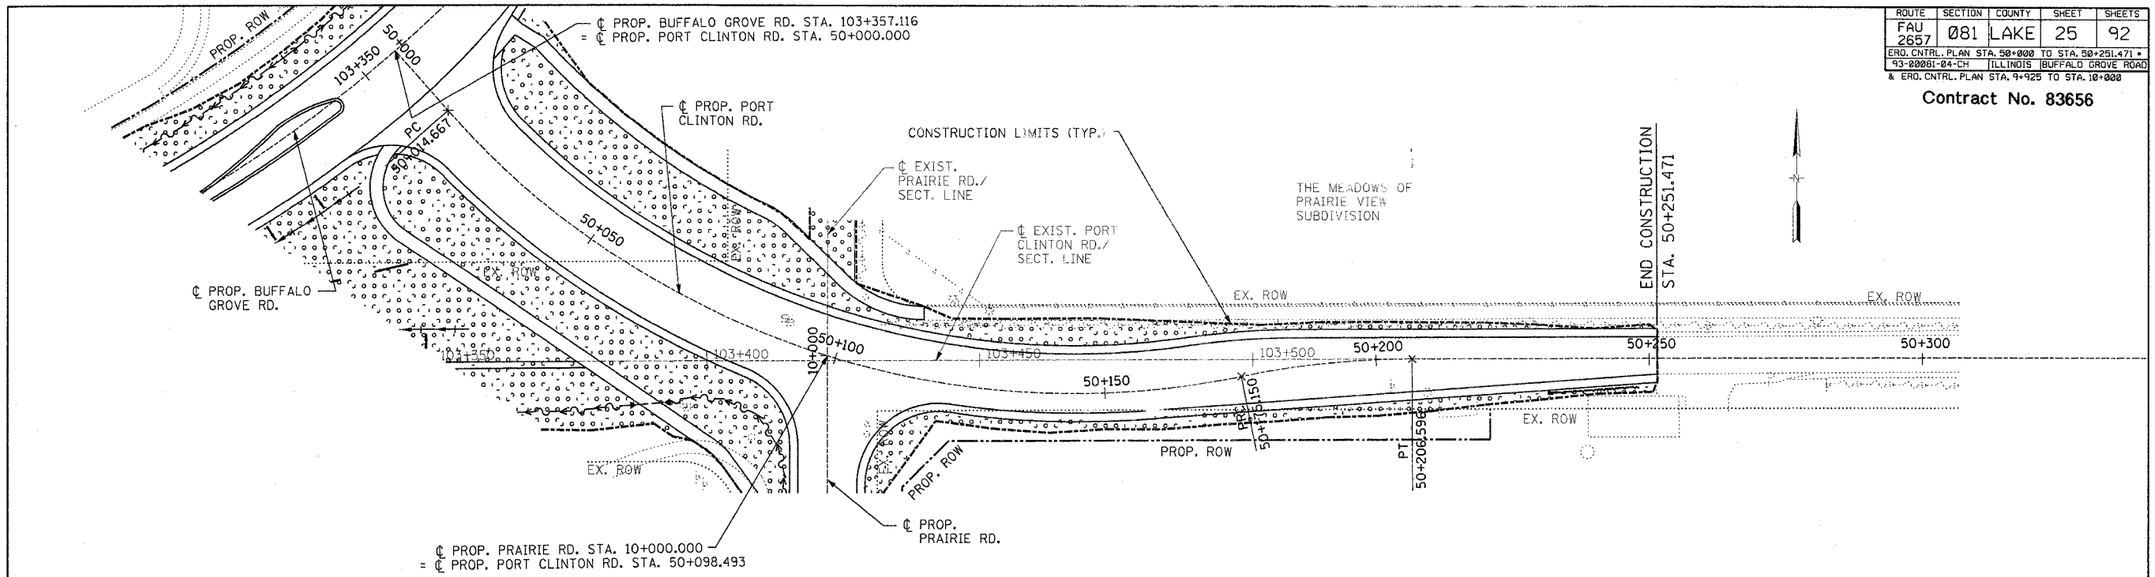

PROPOSED PLAN (PORT CLINTON ROAD)

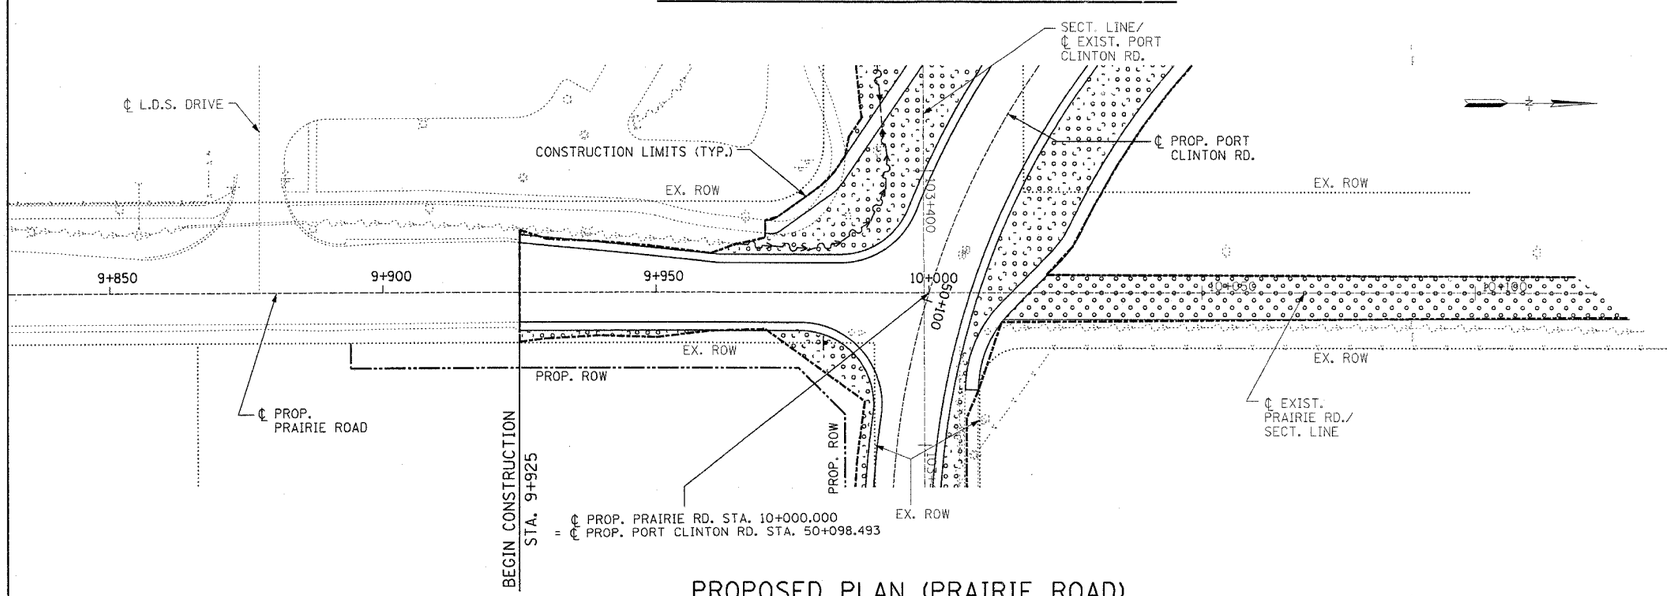

PROPOSED PLAN (PRAIRIE ROAD)

LEGEND:

- PERIMETER EROSION BARRIER
- INLET & PIPE PROTECTION
- CONSTRUCTION LIMIT & EDGE OF SEEDING
- SEEDING AREA
- DITCH FLOW LINE

NOTES:

1. SEE GENERAL NOTES (SHEET 4) FOR SEDIMENTATION AND EROSION CONTROL.
2. SEE GENERAL NOTES (SHEET 4) FOR TYPICAL CONSTRUCTION SEQUENCING.
3. ALL PROPOSED DITCHES TO BE SODDING, SALT TOLERANT WITH 2M MINIMUM WIDTH.

REVISIONS	
NAME	DATE

LakeCounty Division of Transportation

EROSION CONTROL AND LANDSCAPING PLAN

BUFFALO GROVE ROAD AT PORT CLINTON ROAD

SCALE: 1:500 DRAWN BY: L.S.

DATE: 04/15/04 CHECKED BY: K.S.

LAKE COUNTY DIVISION OF TRANSPORTATION

METRIC PLAN

P:\projects\01600\Civil\Final_Sheets\Eros_Cntr&LandScp\Eros_Cntr&LndSc-2.dgn
04/15/2004
08:38:39 AM

PORT CLINTON RD. & PRARIE RD. - "Eros-Cntr&LandSc-2"