ROUTE	SECTION	COUNTY	SHEET	SHEETS
FAU 2657	081	LAKE	36	92
PLAN & PROFILE STA 103+500 TO STA 103+693.394				
93-00281-04-CH		ILLINOIS	BUFFALO GROVE ROAD	

Contract No. 83656

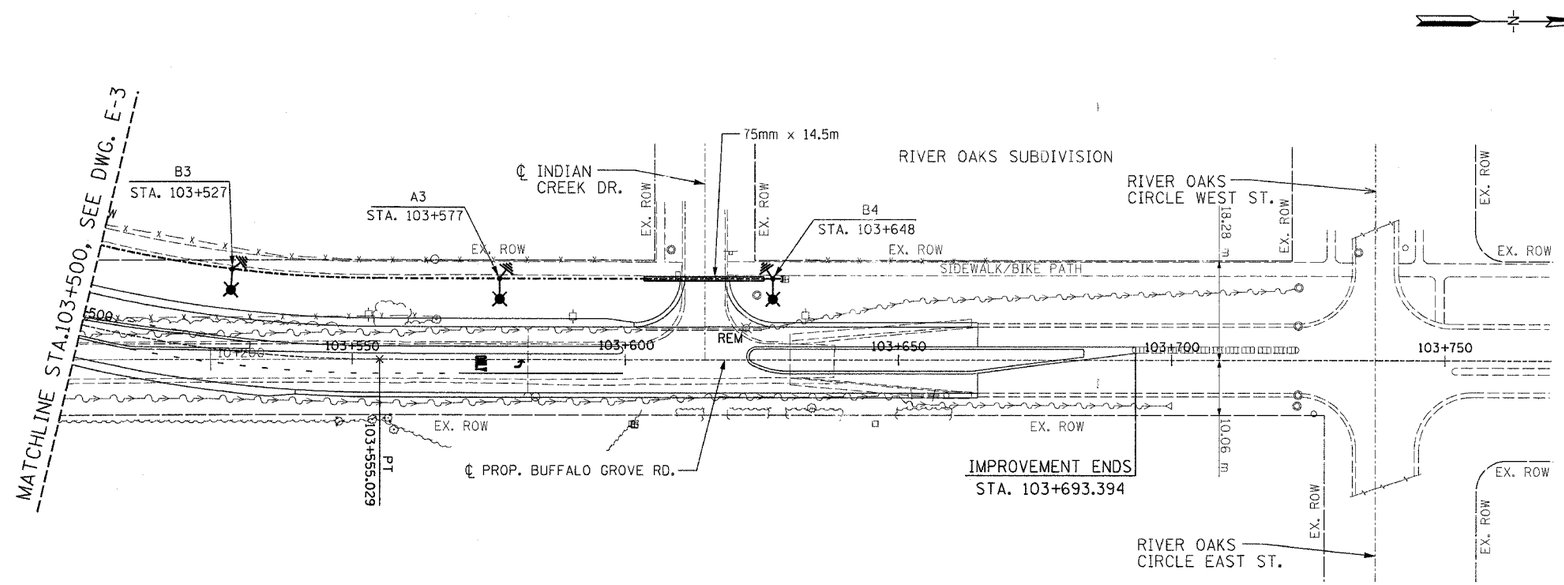

ANTONIOUS D. OSHANA
062-052871
REGISTERED PROFESSIONAL ENGINEER OF STATE OF ILLINOIS

EXP. 11/30/05

5 m 0 20 m
SCALE 1:500

Globetrotters®
Engineering Corporation
ENGINEERS ARCHITECTS
300 South Wacker Drive
Chicago, Illinois 60606
Tel. 312/922-6400

REVISIONS	
NAME	DATE

LakeCounty
Division of Transportation

LIGHTING
PLAN-3

BUFFALO GROVE ROAD AT PORT CLINTON ROAD
SCALE: 1:500 DRAWN BY: GDS
DATE: 04/15/04 CHECKED BY: ADO

LAKE COUNTY DIVISION OF TRANSPORTATION
METRIC PLAN

E-4

P:\projects\01600\E\Light\Sheet\E-4_LghtgPL-3.dgn
04/15/2004
08:50:25 AM

\Light\Sheet\E-4_LghtgPL-3.dgn 04/15/2004 08:50:25 AM