ROUTE	SECTION	COUNTY	SHEET	SHEETS
FAU 2657	081	LAKE	43	92
TRAFFIC CONTROL PLAN - STAGE 1				
93-00081-04-CH		ILLINOIS	BUFFALO GROVE ROAD	

Contract No. 83656

STAGING LEGEND

STAGE I

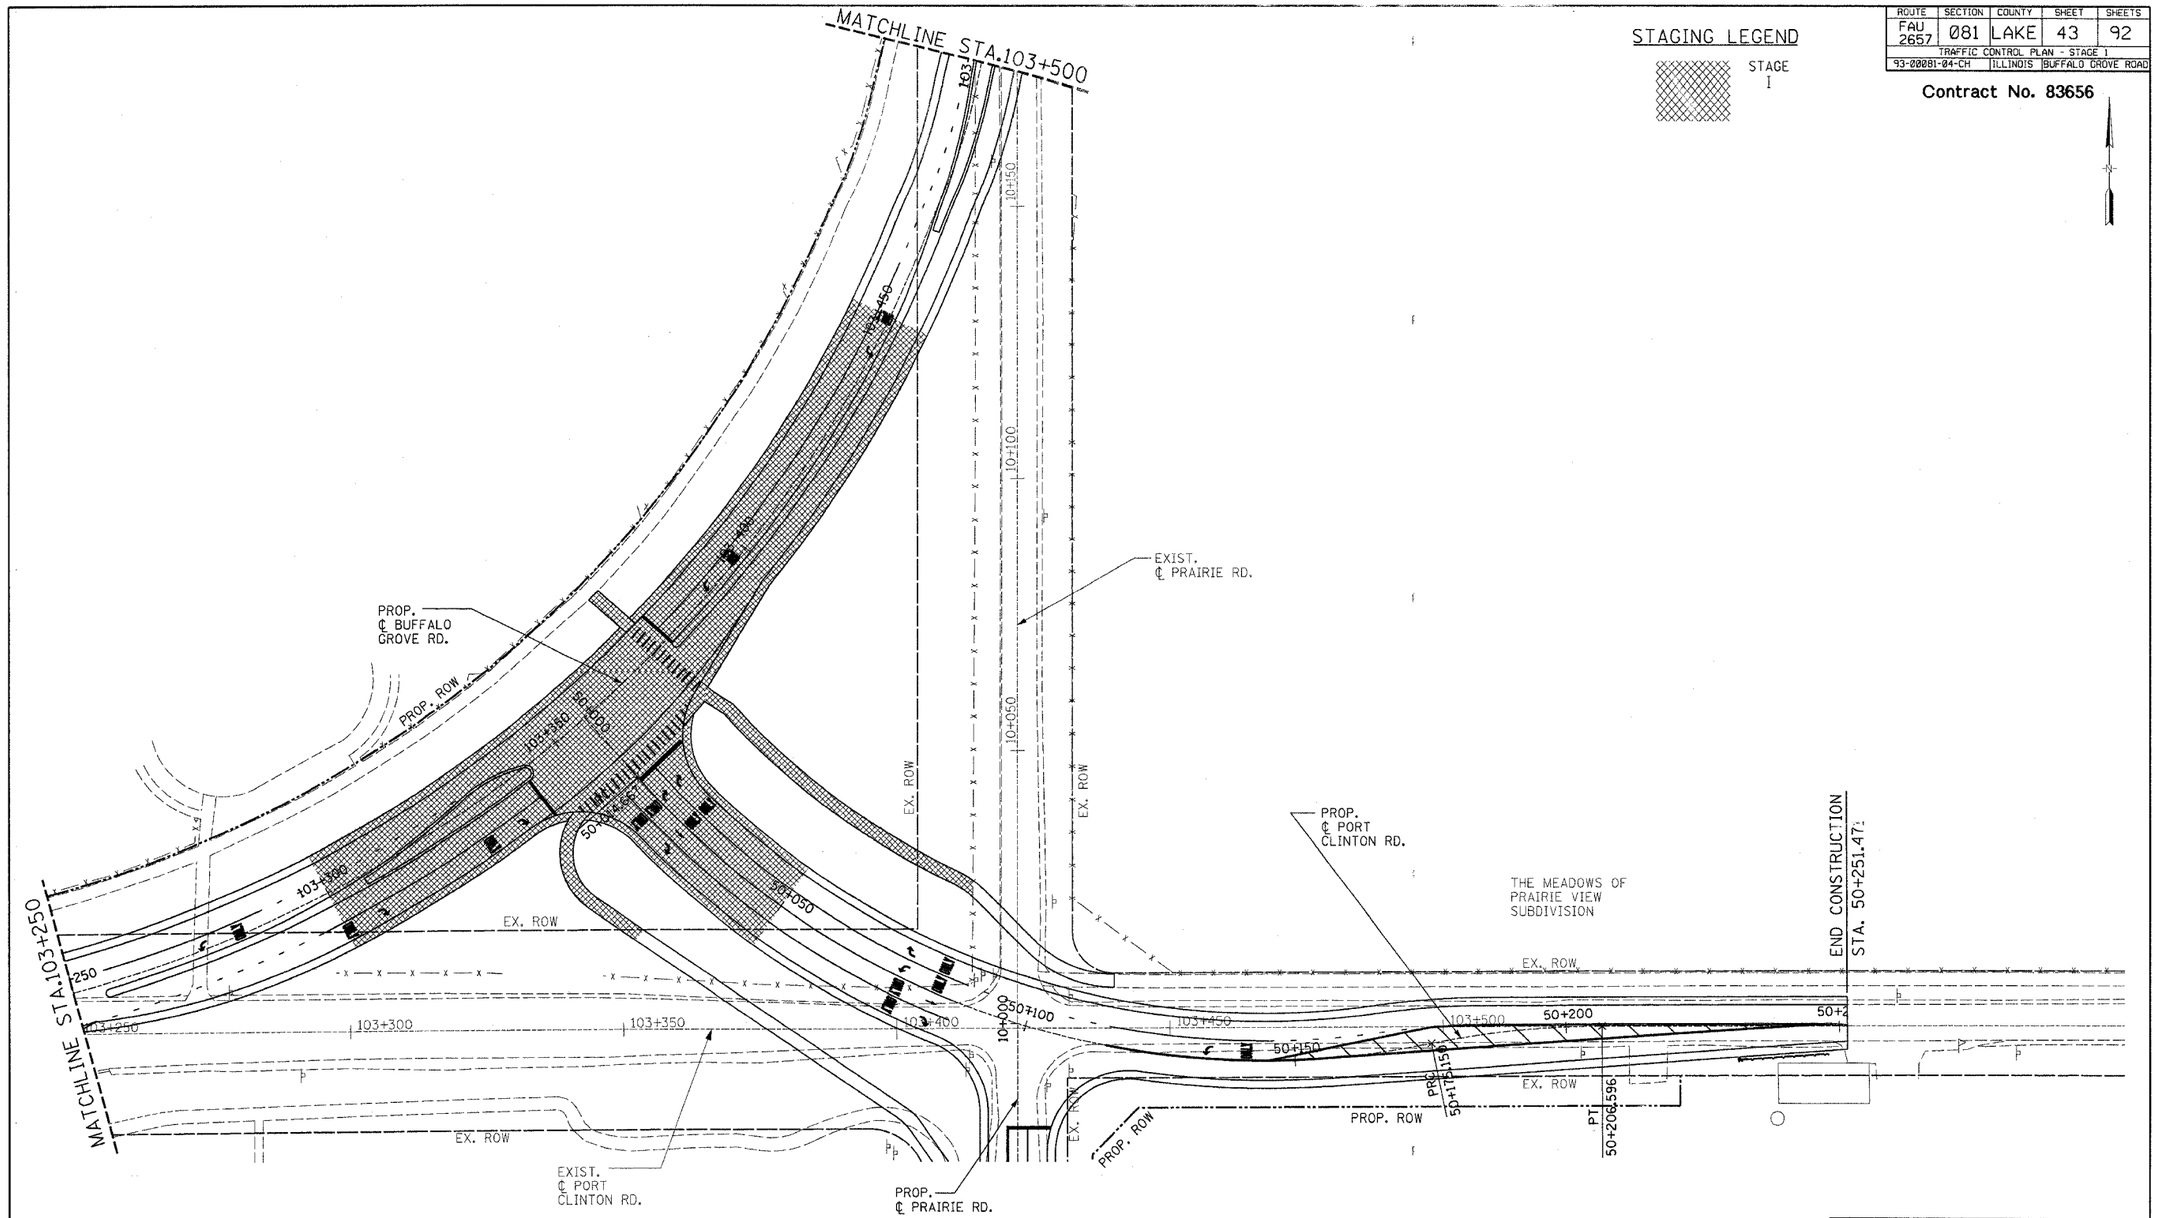

REVISIONS	
NAME	DATE

LakeCounty Division of Transportation

TRAFFIC CONTROL PLAN

STAGE-I

BUFFALO GROVE ROAD AT PORT CLINTON ROAD

SCALE: 1:500 DRAWN BY: L.S.

DATE: 04/15/04 CHECKED BY: K.S.

LAKE COUNTY DIVISION OF TRANSPORTATION

METRIC PLAN

P:\projects\01600\Civil\Final_Sheets\Traffic_Cntr\Trf_Cntr-S1.dgn
04/15/2004
08:58:58 AM

\\Traffic_Cntr\Trf_Cntr-S1.dgn 04/15/2004 08:58:58 AM