F.A.U. RTE.	SECTION	COUNTY	TOTAL SHEETS	SHEET NO.
2657	081	LAKE	92	51
STA. 102+940.000		TO STA. 102+960.000		
FED. ROAD DIST. NO. 5		ILLINOIS	FED. AID PROJECT	

Contract No. 83656

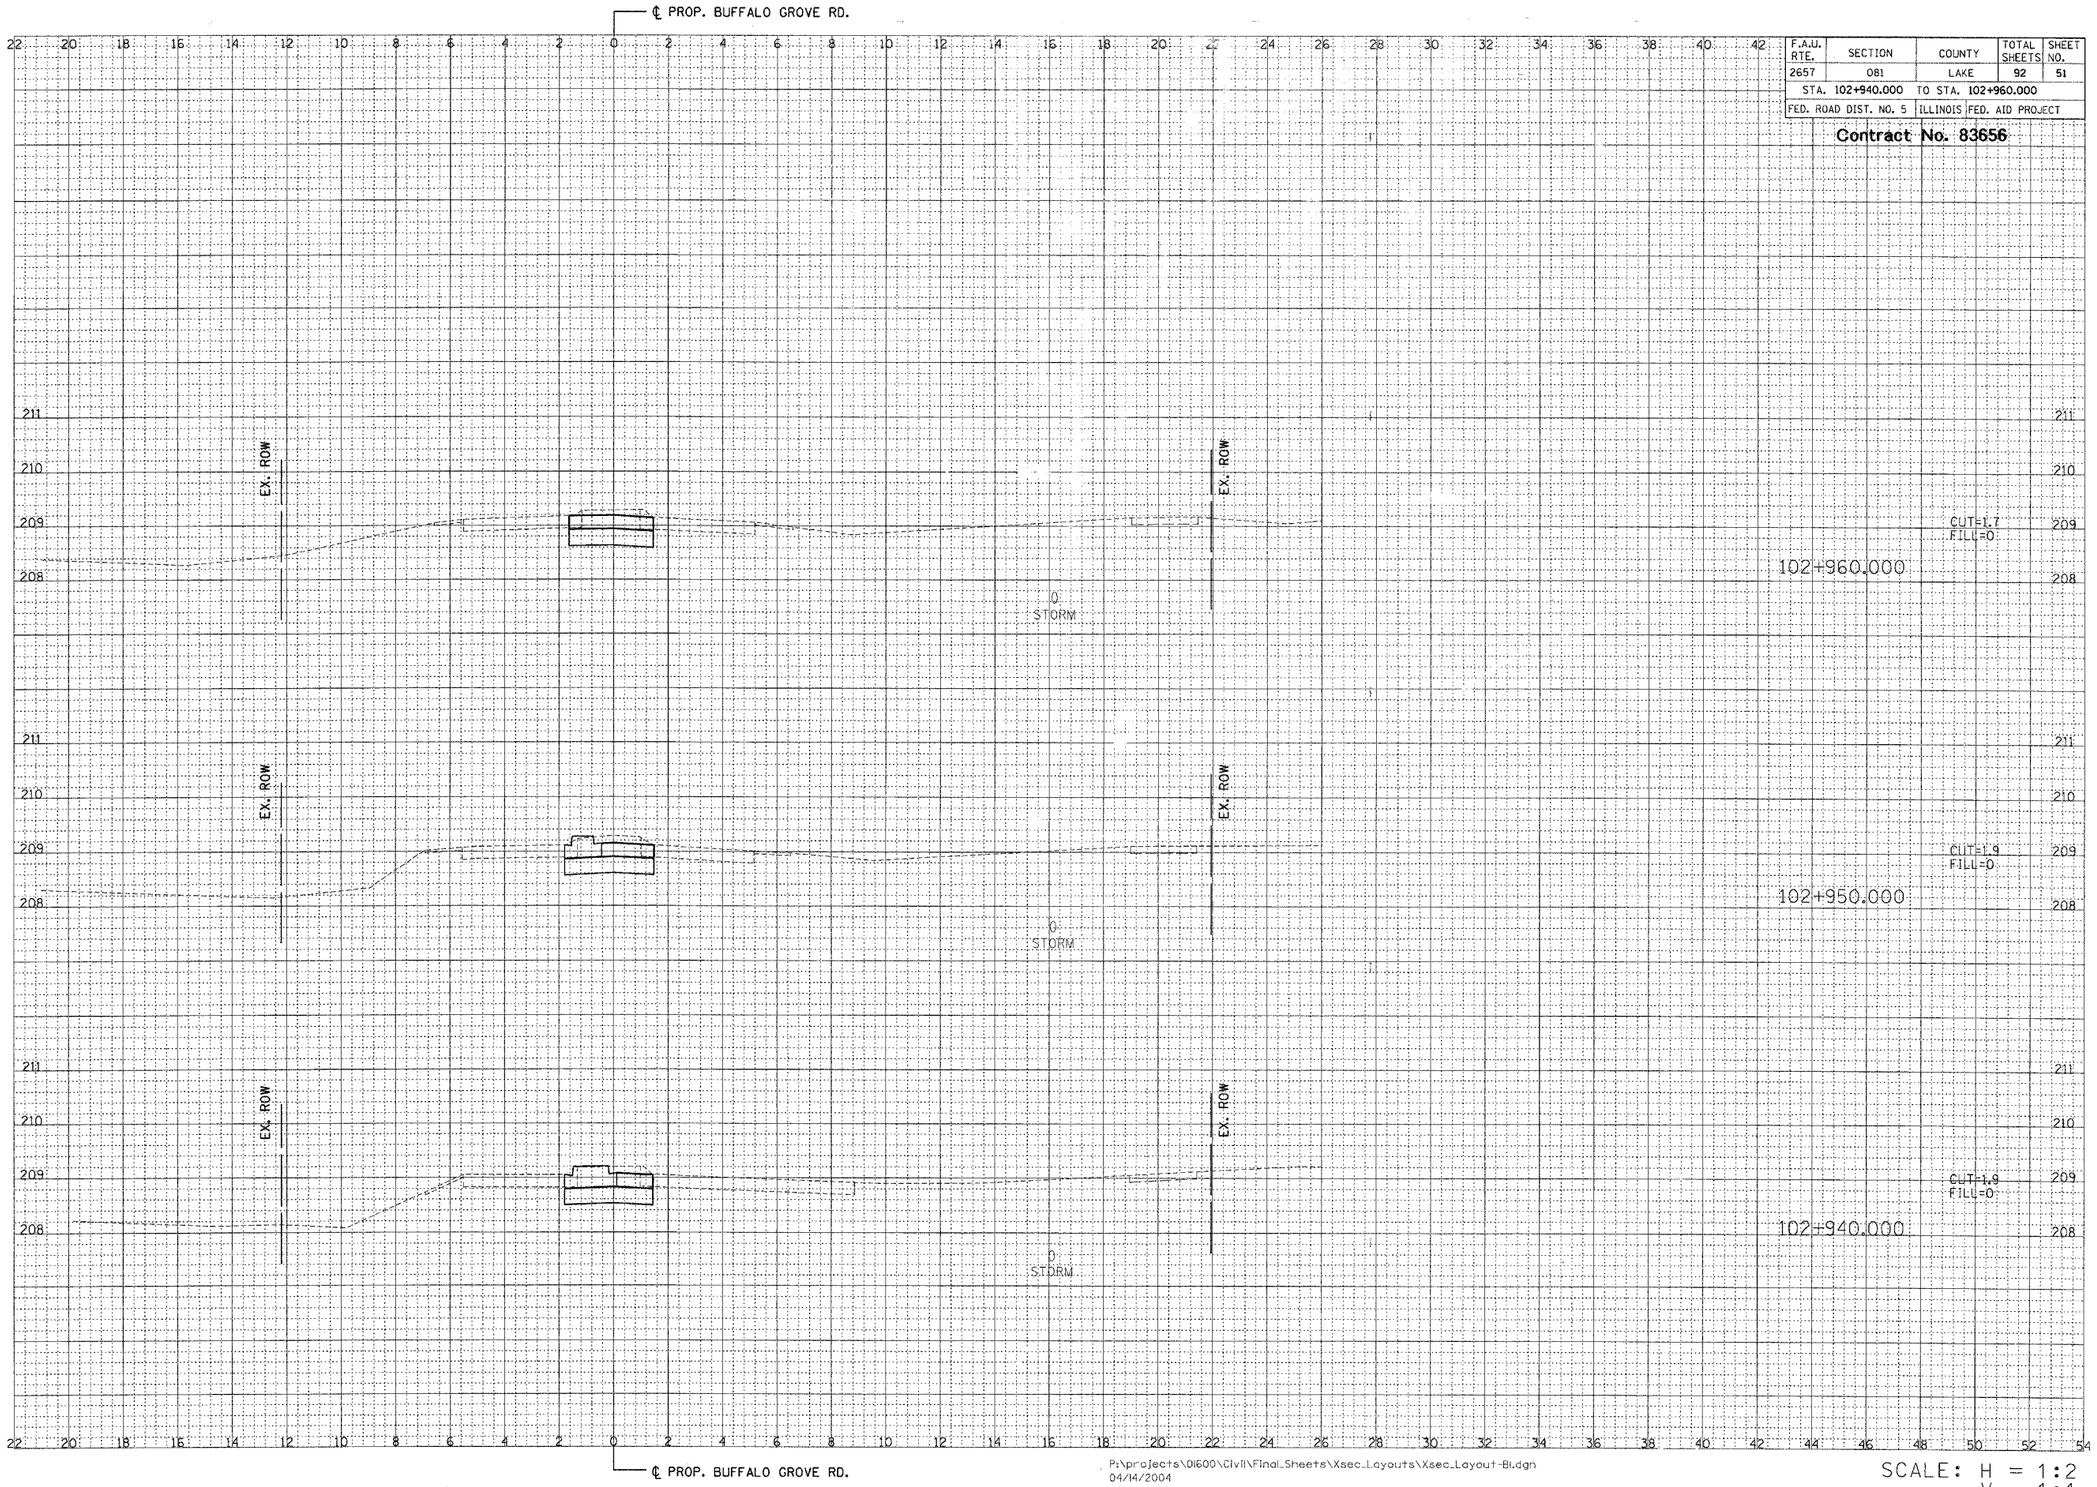

P:\projects\01600\Civil\Final_Sheets\Xsec_Layouts\Xsec_Layout-B1.dgn
04/14/2004
05:29:20 PM

SCALE: H = 1:2
V = 1:1

..\Xsec_Layout-B1.dgn 04/14/2004 05:29:19 PM