F.A.U. RTE.	SECTION	COUNTY	TOTAL SHEETS	SHEET NO.
2657	081	LAKE	92	56
STA. 103+060.000		TO STA. 103+070.000		
FED. ROAD DIST. NO. 5		ILLINOIS	FED. AID PROJECT	

Contract No. 83656

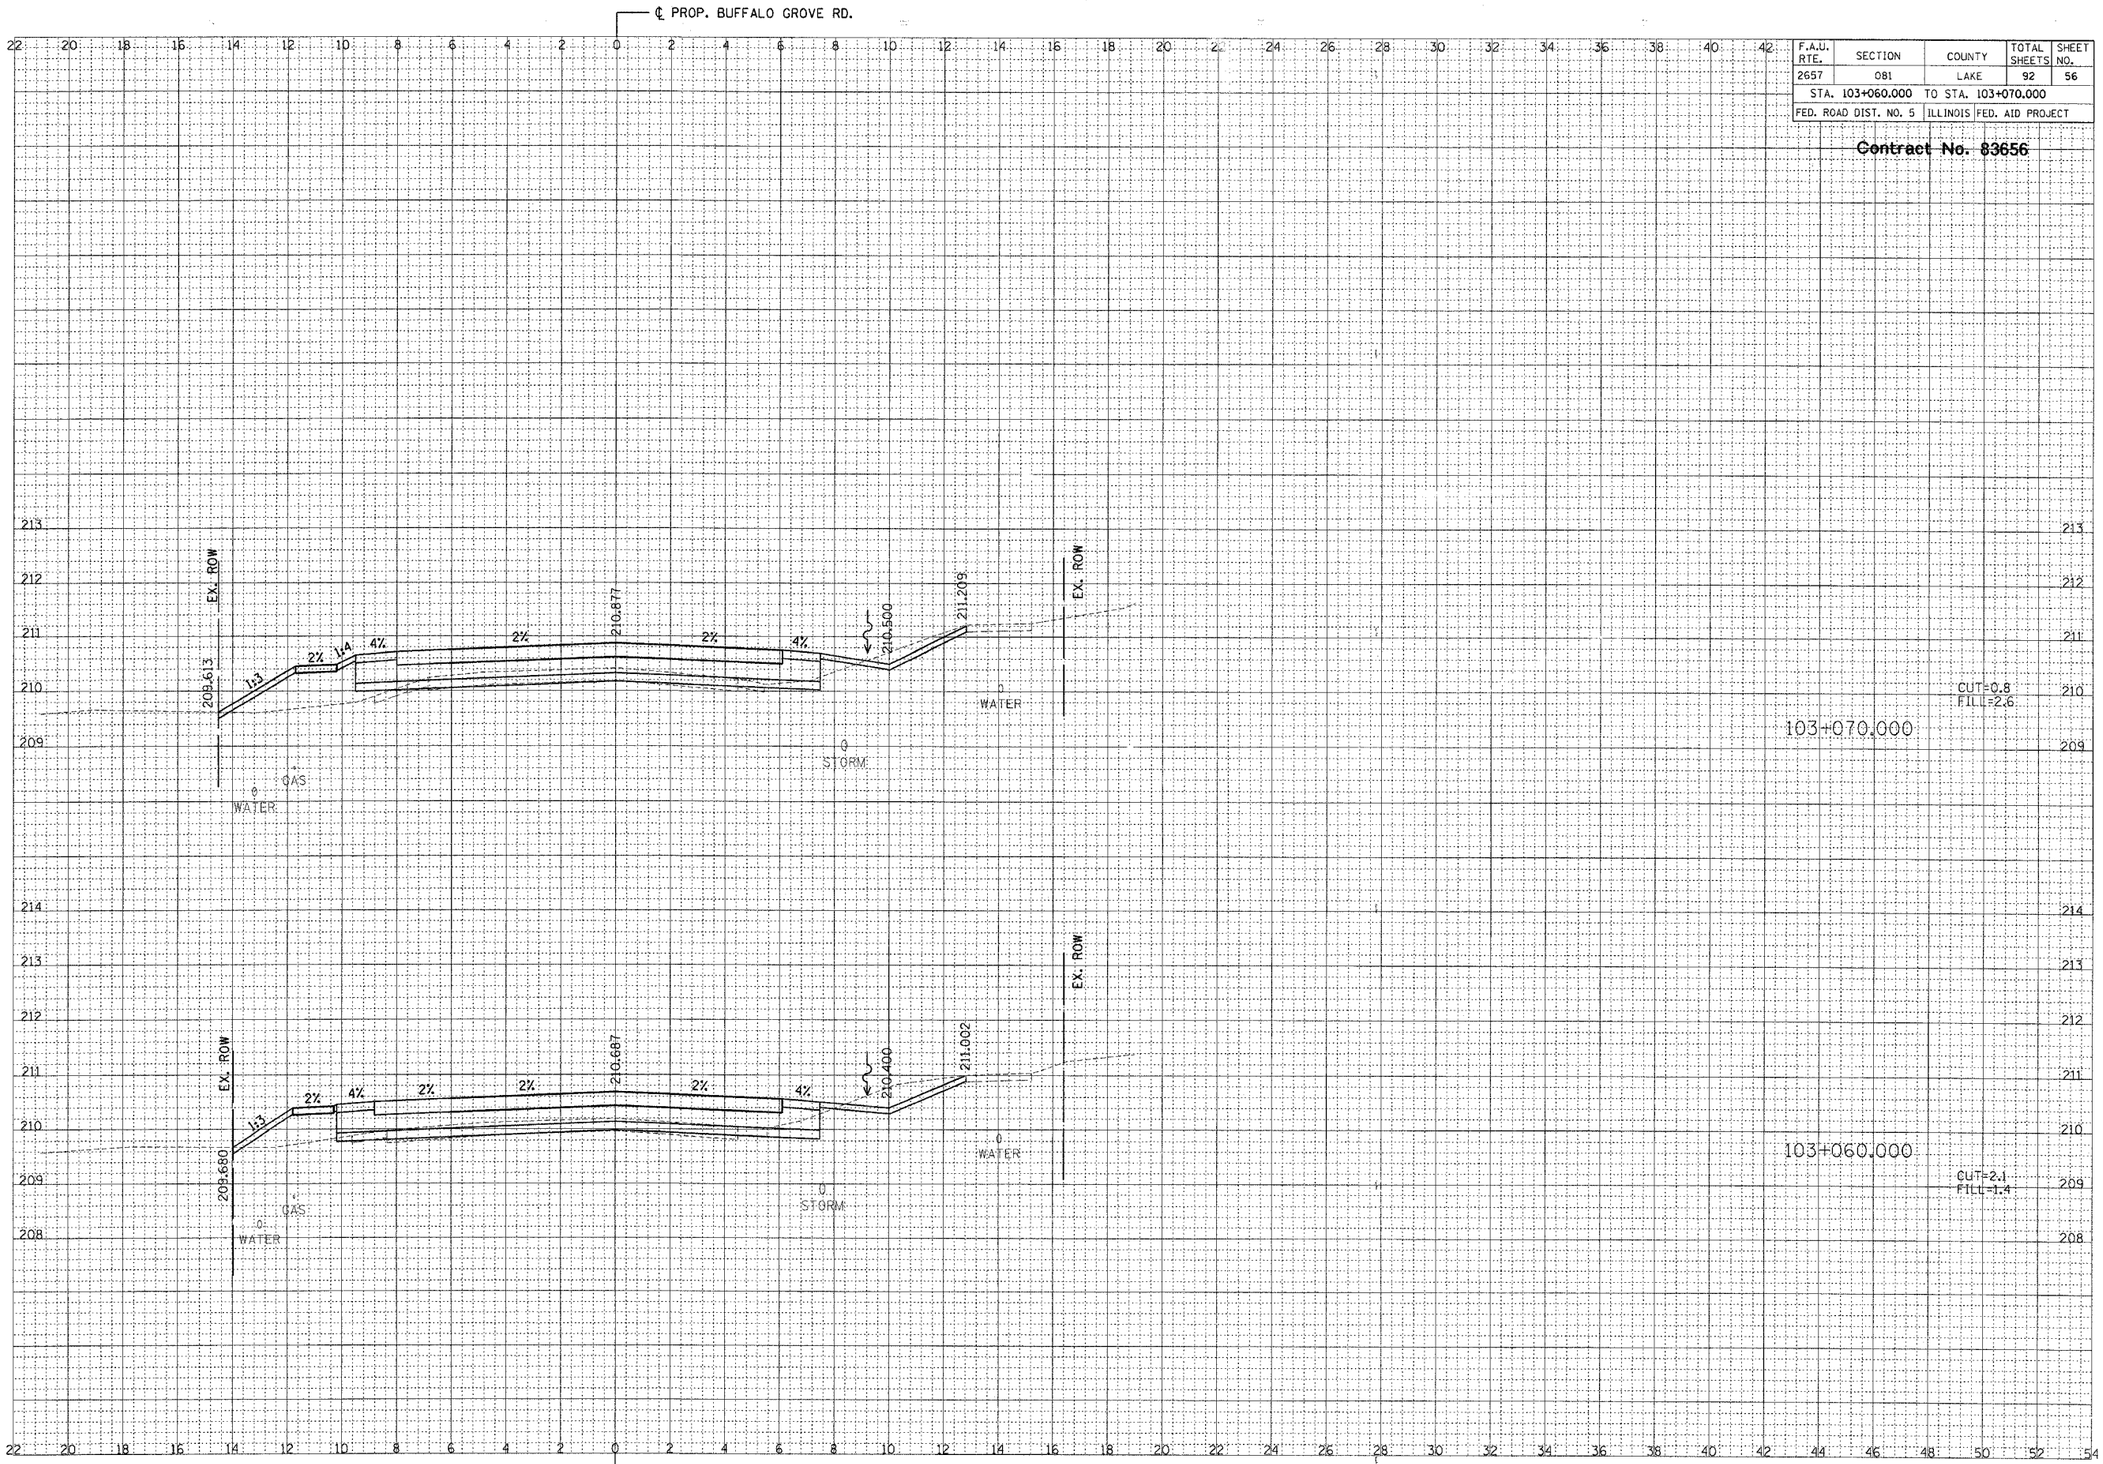

℄ PROP. BUFFALO GROVE RD.

P:\projects\01600\Civil\Final_Sheets\Xsec_Layouts\Xsec_Layout-B1.dgn
04/14/2004
05:31:02 PM

SCALE: H = 1:2
V = 1:1

..\Xsec_Layout-B1.dgn 04/14/2004 05:31:01 PM