| F.A.U. RTE. | SECTION | COUNTY | TOTAL SHEETS | SHEET NO. |
|---|---|---|---|---|
| 2657 | 081 | LAKE | 92 | 77 |
| STA. 103+614.567 | TO STA. 103+620.000 | | | |
| FED. ROAD DIST. NO. 5 | ILLINOIS | FED. AID PROJECT | | |

**Contract No. 83656**

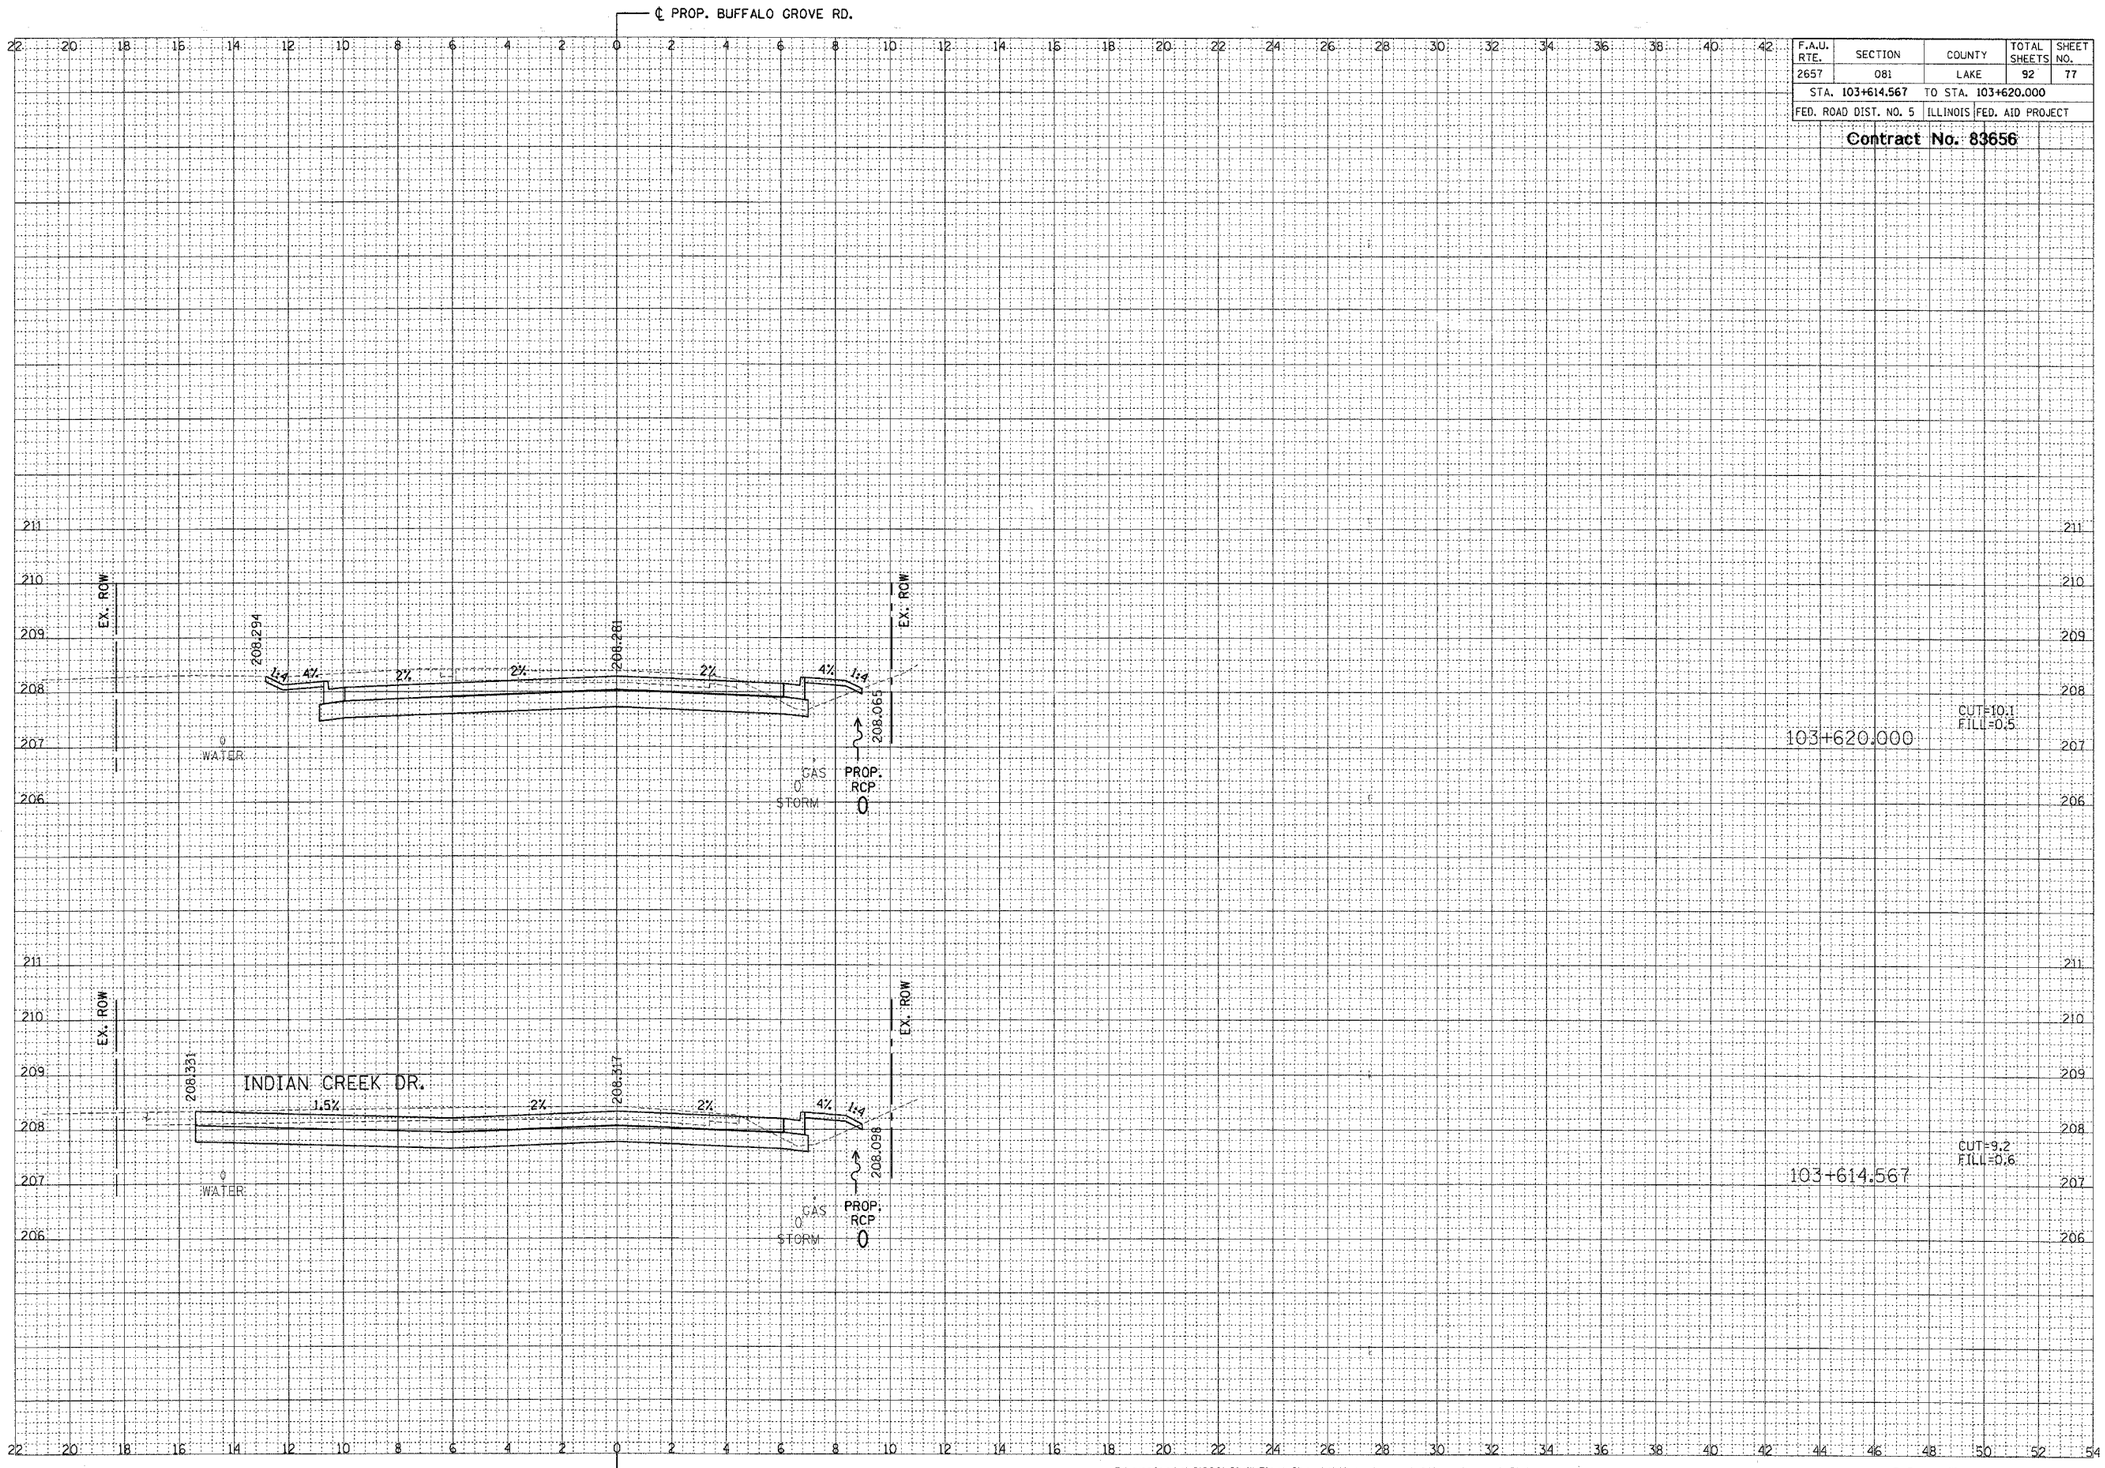


P:\projects\01600\Civil\Final_Sheets\Xsec_Layouts\Xsec_Layout-B1.dgn
04/14/2004
05:37:43 PM

SCALE: H = 1:2
V = 1:1

...\Xsec_Layout-B1.dgn 04/14/2004 05:37:41 PM