F.A.U. RTE.	SECTION	COUNTY	TOTAL SHEETS	SHEET NO.
	96-00099-00-BR	DUPAGE	62	14
STA.		TO STA.		
FED. ROAD DIST. NO.	ILLINOIS	FED. AID PROJECT		

EARTH TECH
A tyco INTERNATIONAL LTD. COMPANY

CONTRACT 83664

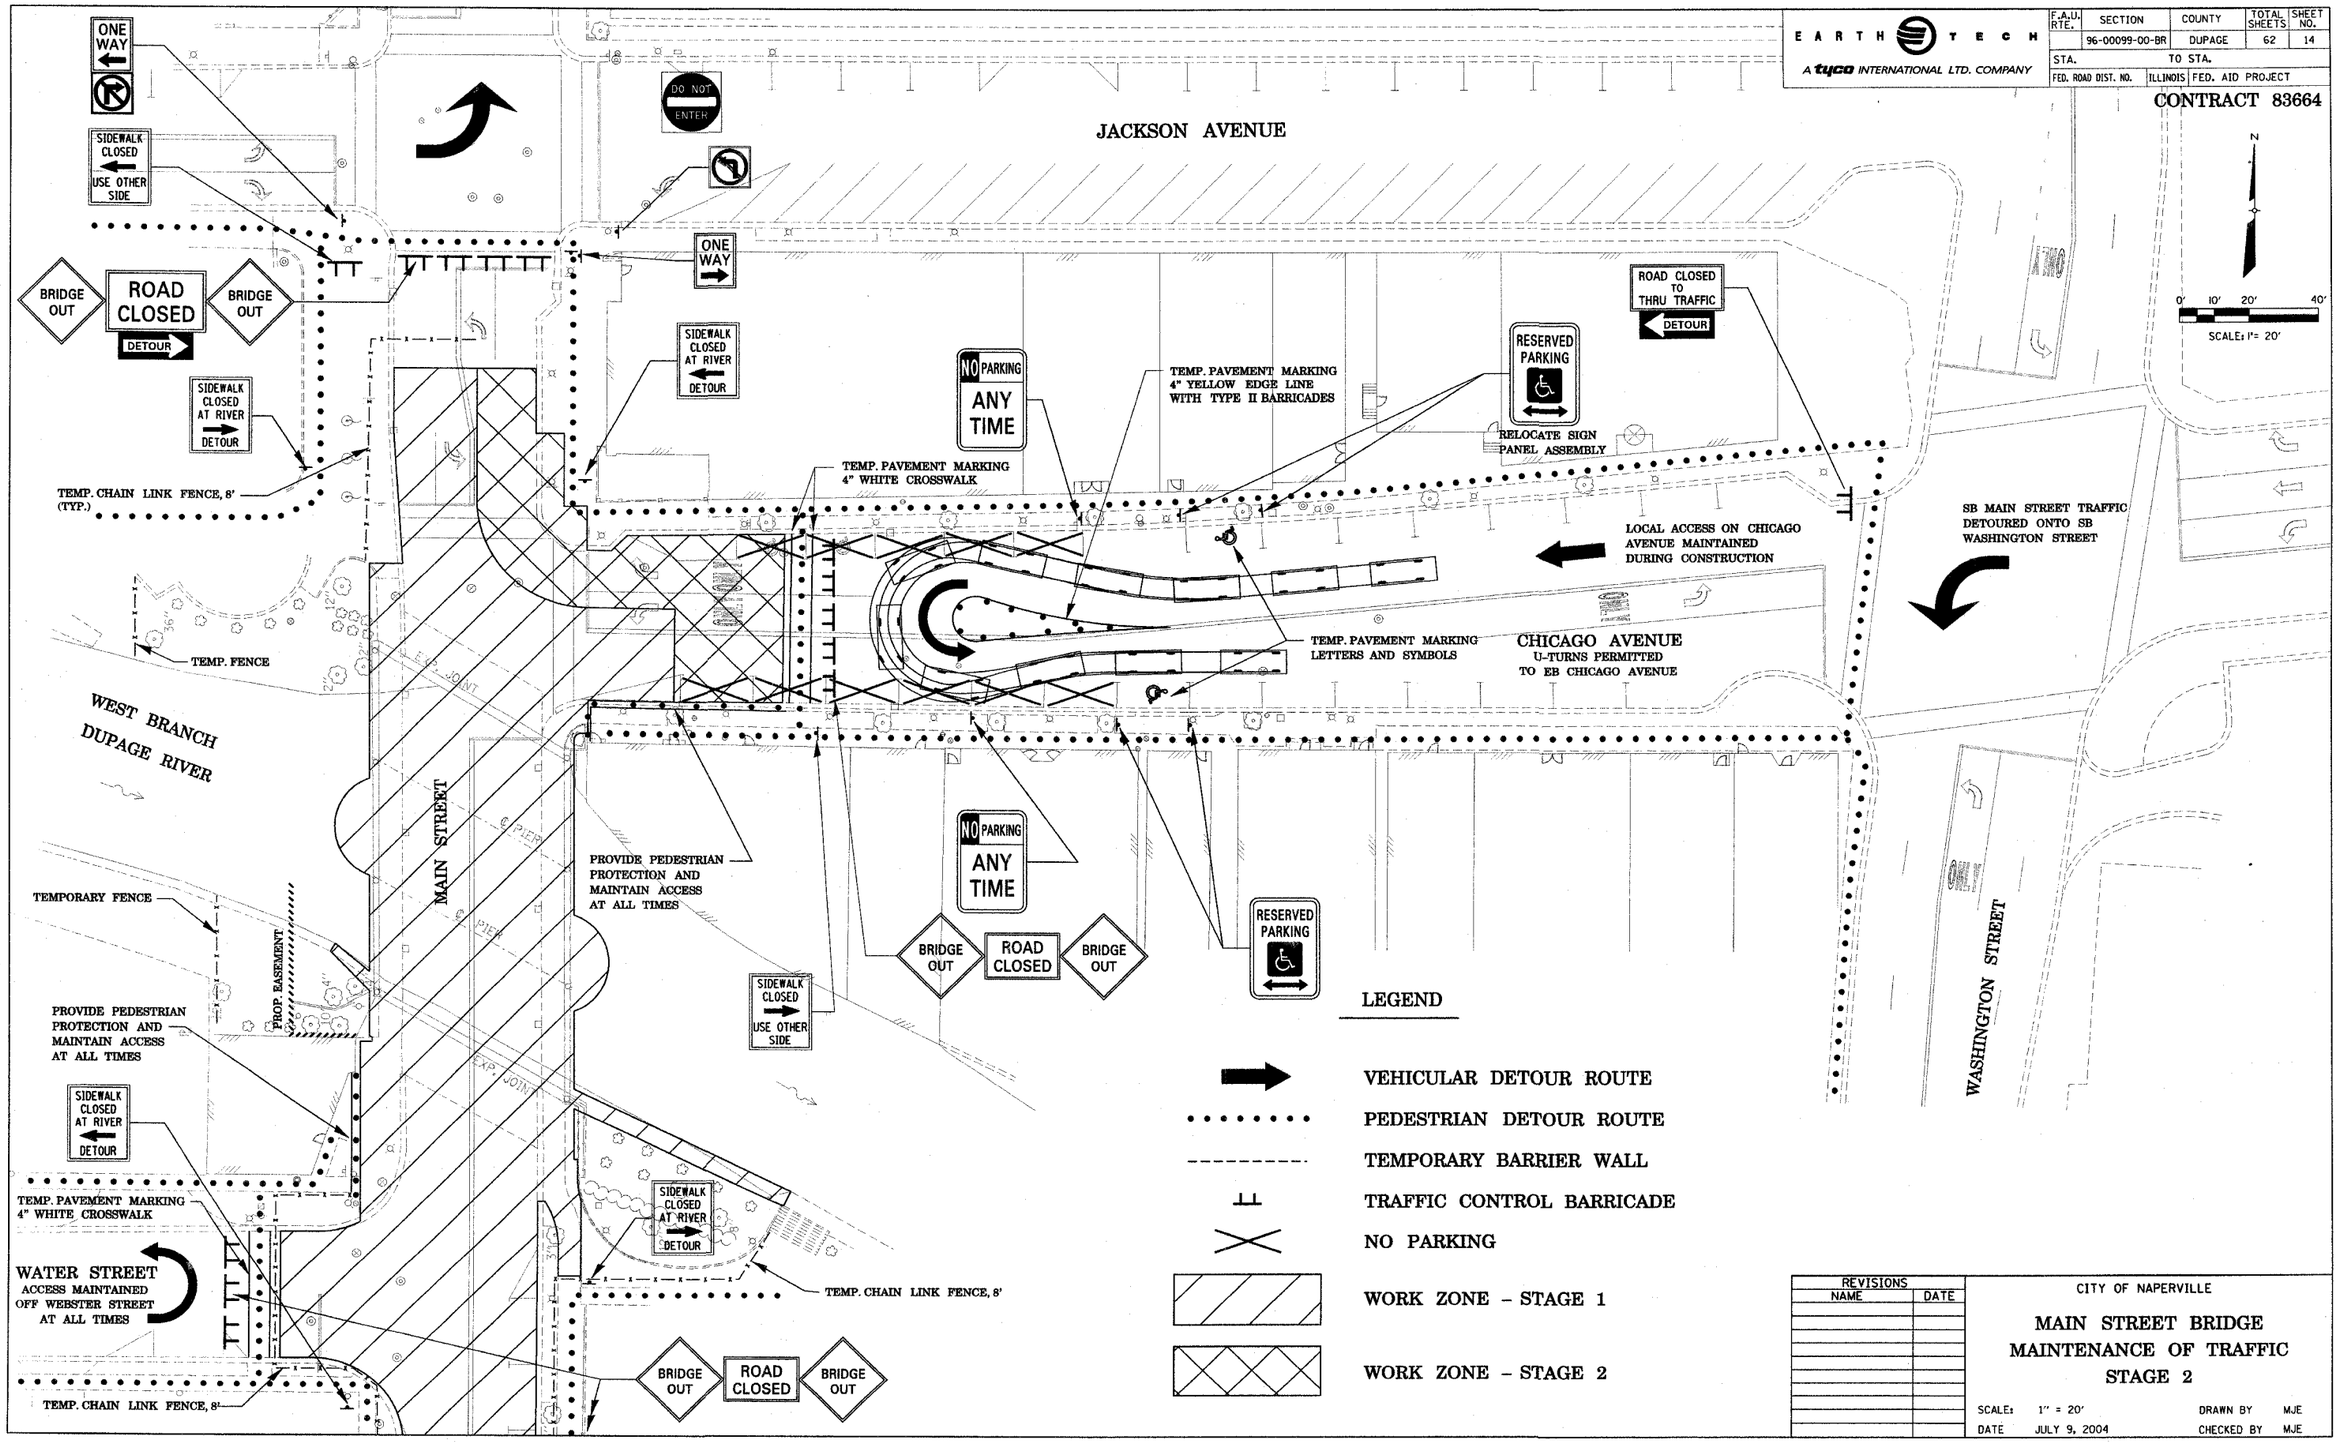

REVISIONS NAME	DATE

CITY OF NAPERVILLE

MAIN STREET BRIDGE
MAINTENANCE OF TRAFFIC
STAGE 2

SCALE: 1" = 20' DRAWN BY MJE
DATE JULY 9, 2004 CHECKED BY MJE