F.A.U RTE.	SECTION	COUNTY	TOTAL SHEETS	SHEET NO.
	96-00099-00-BR	DUPAGE	62	15
STA. 13+25.00		TO STA. 16+55.00		
FED. ROAD DIST. NO.	ILLINOIS	FED. AID PROJECT		

EARTH TECH
A tyco INTERNATIONAL LTD. COMPANY

CONTRACT 83664

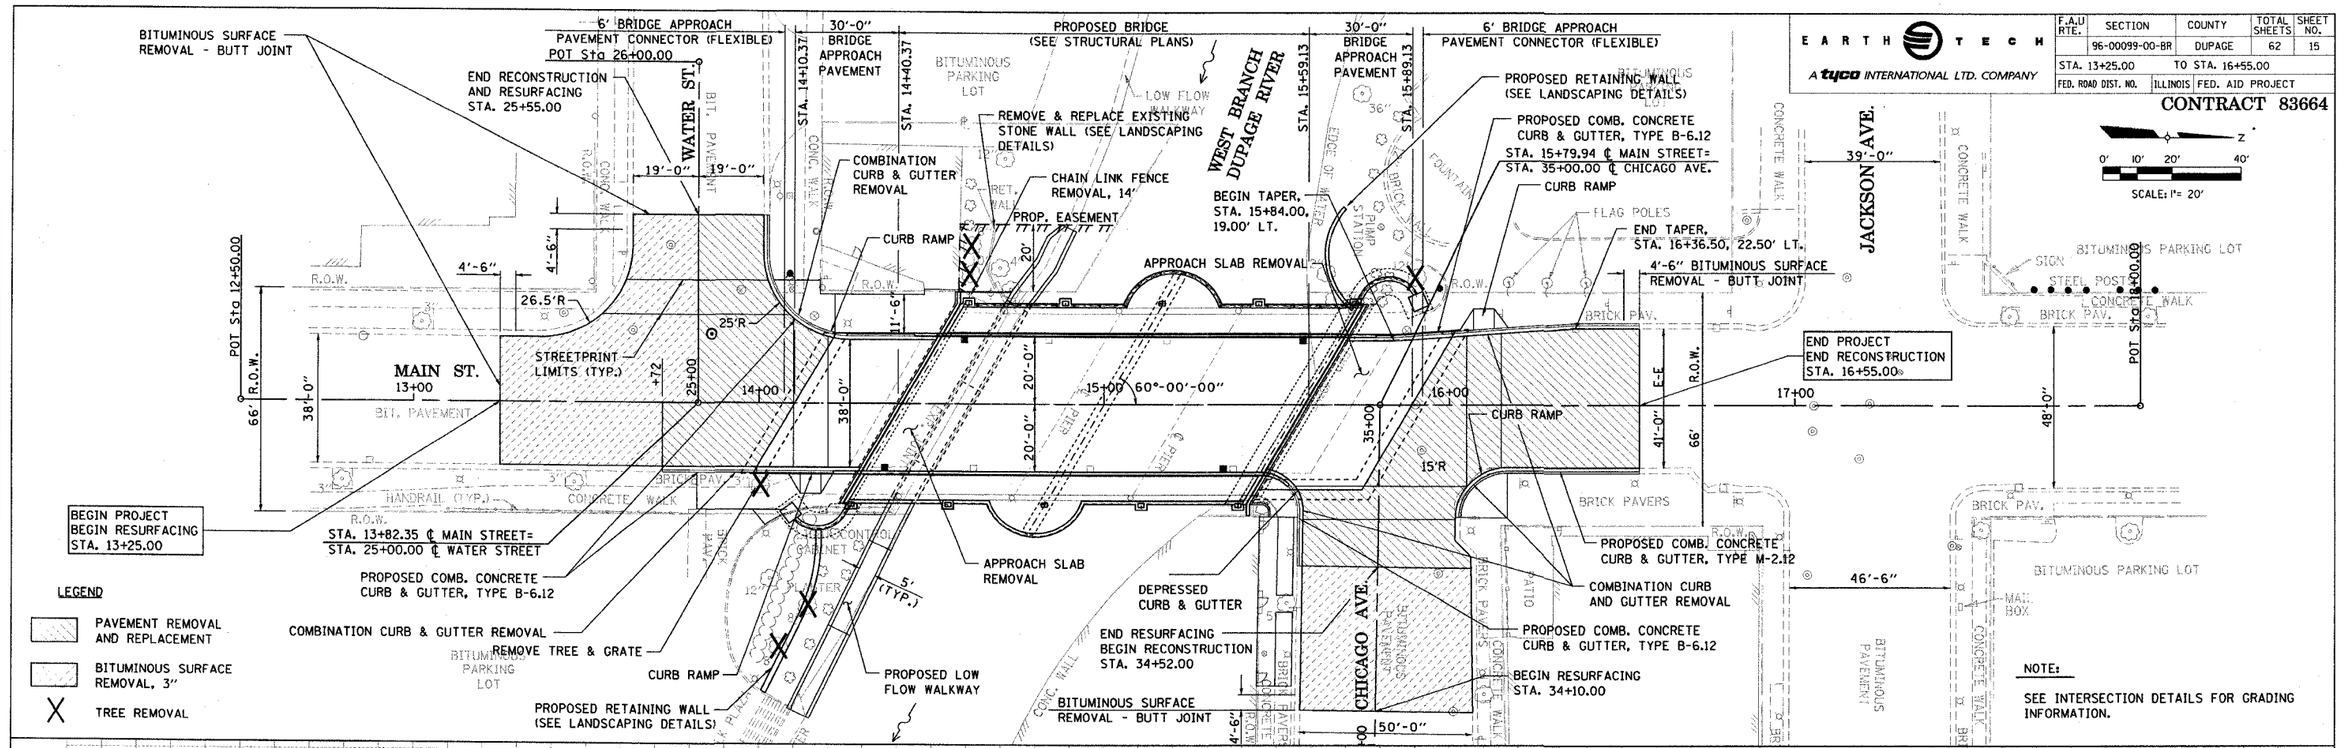

NOTE:
SEE INTERSECTION DETAILS FOR GRADING INFORMATION.

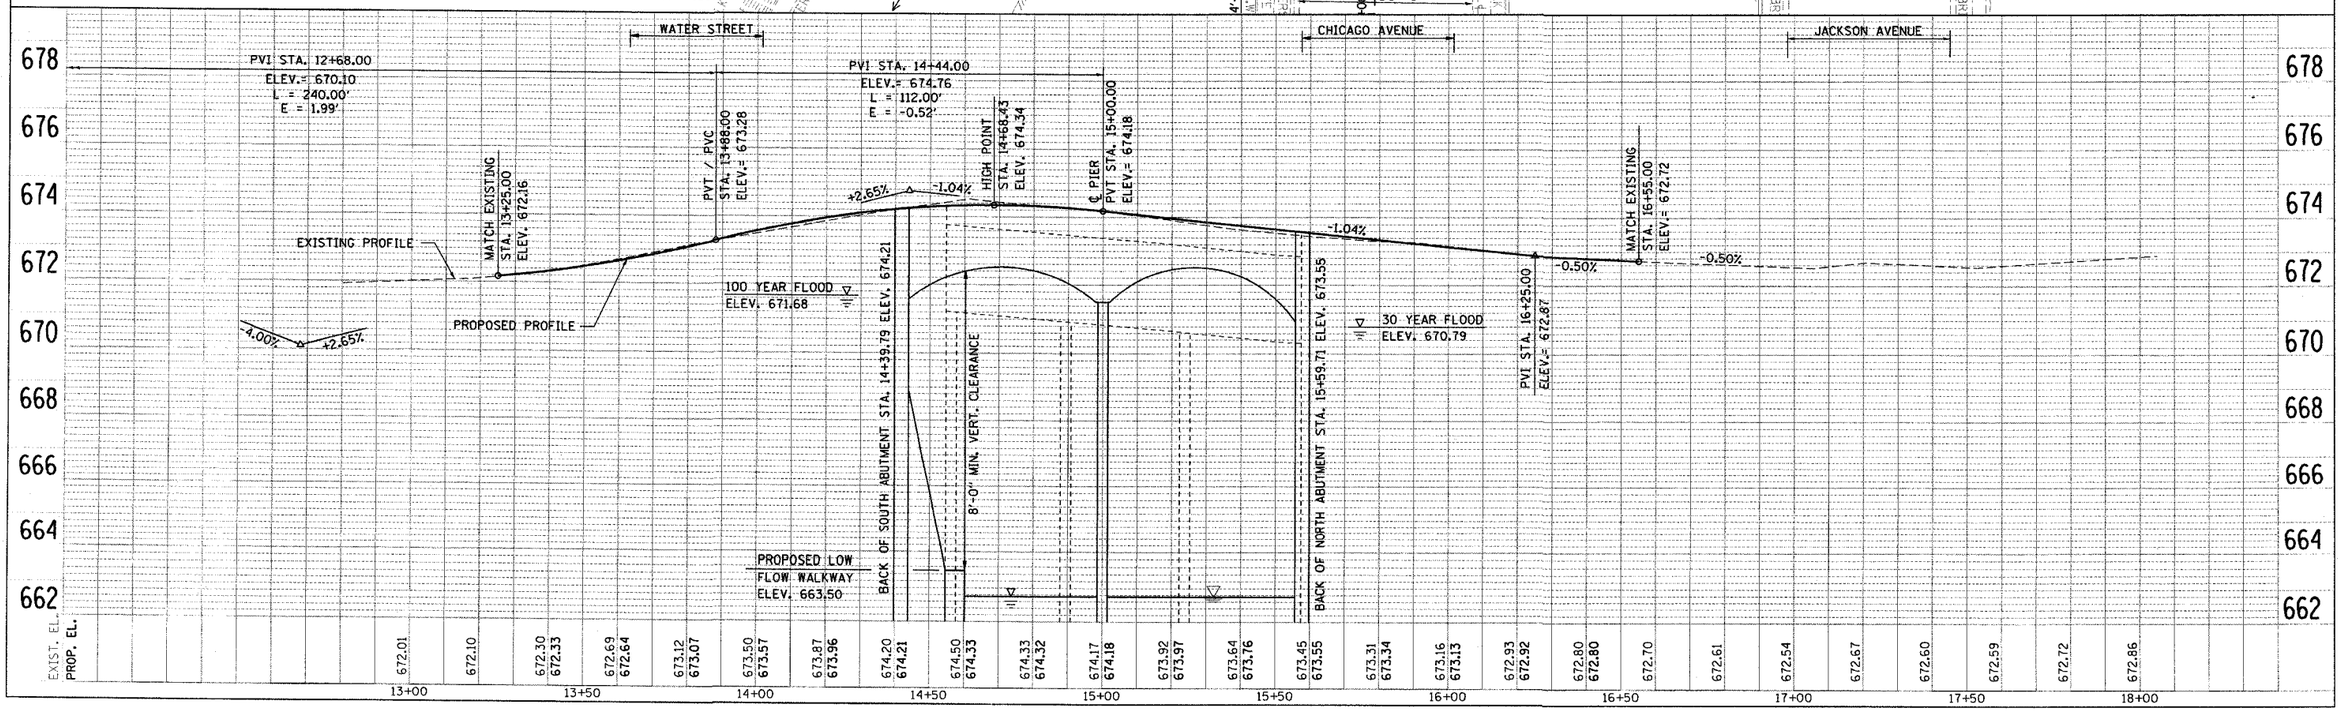

ROADWAY PLAN AND PROFILE