| F.A.U. RTE. | SECTION | COUNTY | TOTAL SHEETS | SHEET NO. |
|---|---|---|---|---|
| | 96-00099-00-BR | DUPAGE | 62 | 20 |
| STA. 13+25.00 | | TO STA. 16+55.00 | | |
| FED. ROAD DIST. NO. | ILLINOIS | FED. AID PROJECT | | |

EARTH TECH
A tyco INTERNATIONAL LTD. COMPANY

**CONTRACT 83664**

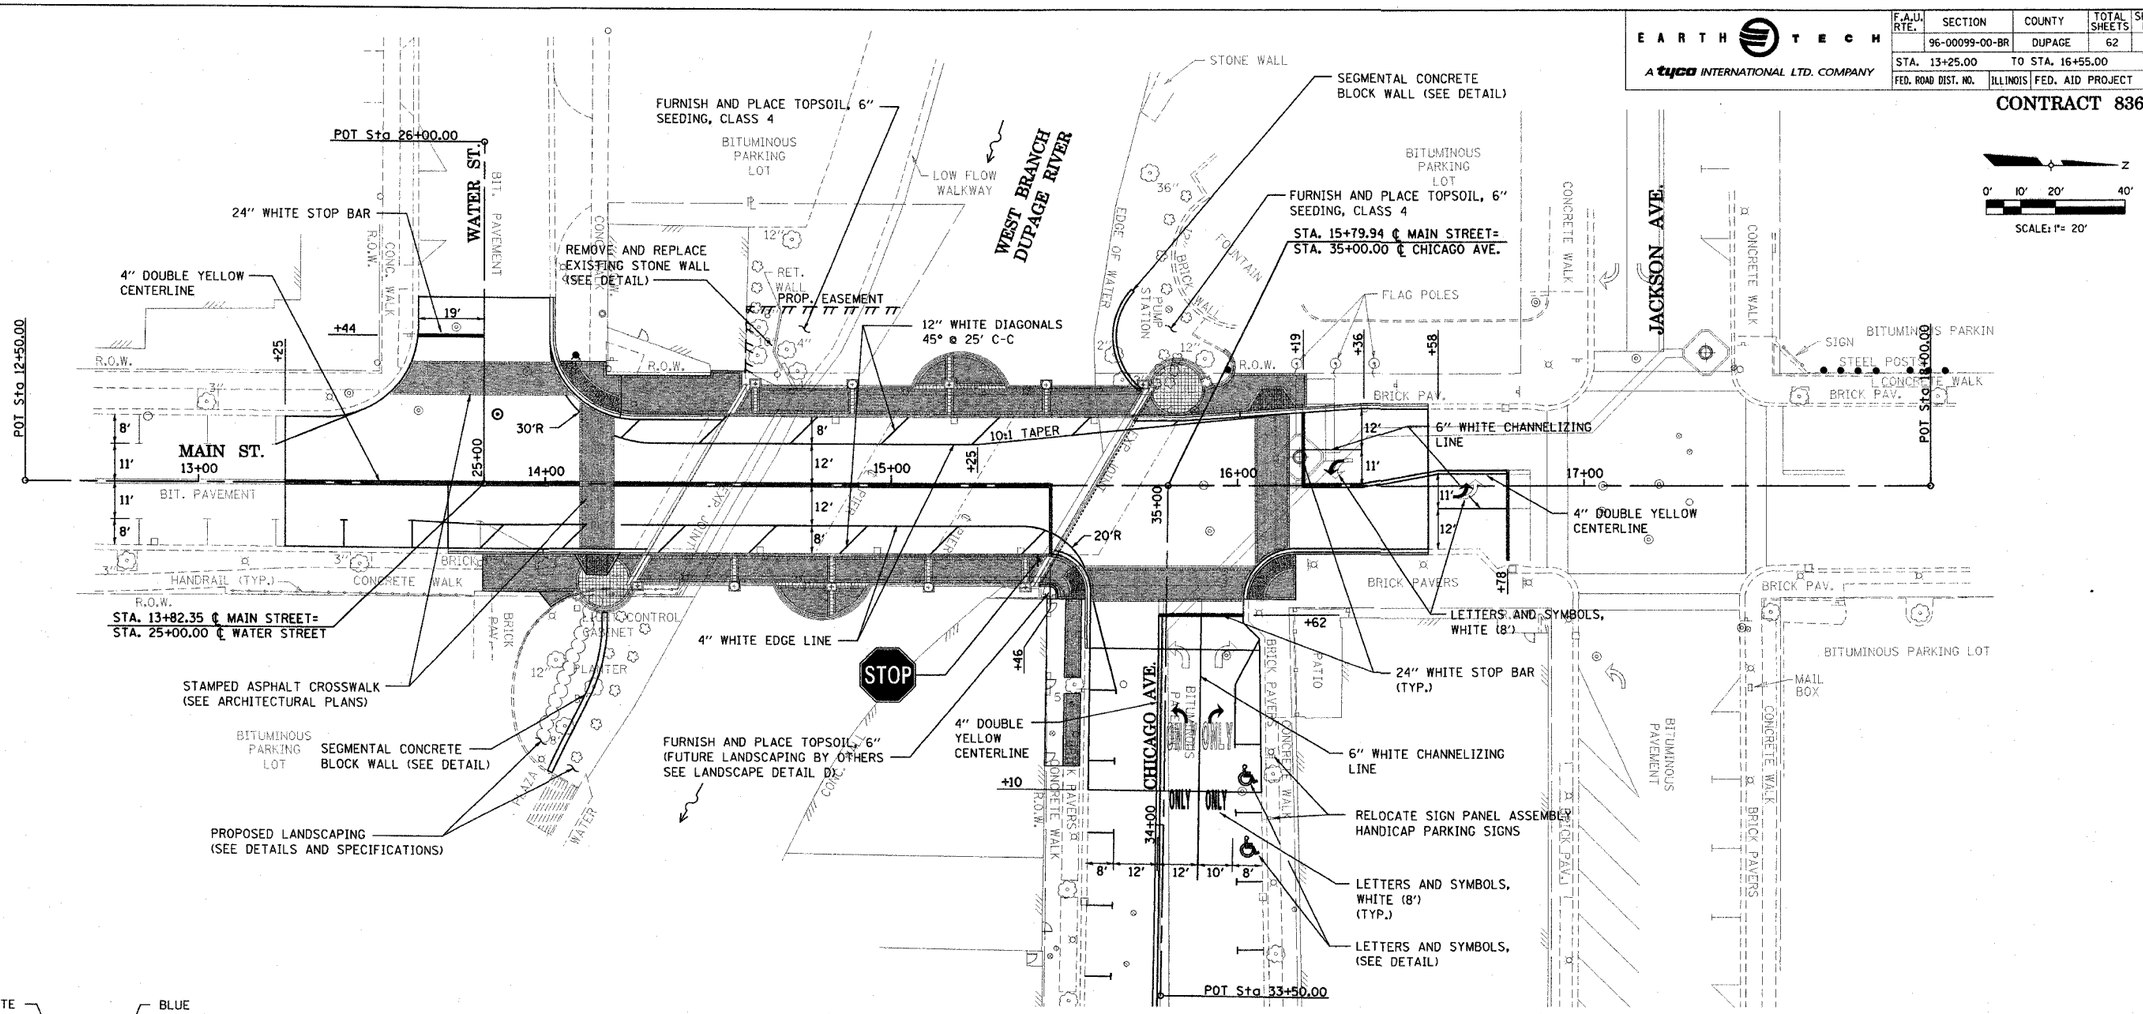


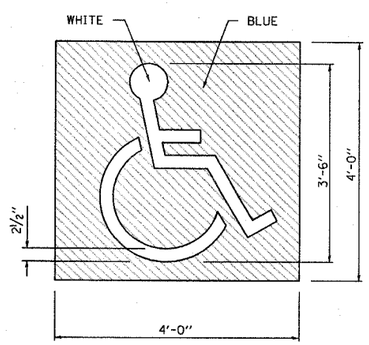


## HANDICAP SYMBOL

R1-1
24" X 24"

## STOP SIGN

MOUNT STOP SIGN TO TRAFFIC BARRIER (SEE STRUCTURAL PLANS)

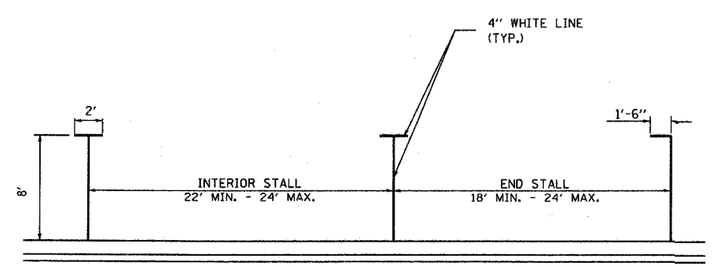


## PARKING STALL DETAIL

NOTES:

PAVEMENT MARKING MATERIAL SHALL BE THERMOPLASTIC FOR BITUMINOUS SURFACES. PAVEMENT MARKING MATERIAL SHALL BE PREFORMED PLASTIC, TYPE B FOR CONCRETE SURFACES IF PLACED BEFORE OCTOBER 1st AND EPOXY PAVEMENT MARKING IF THE PROJECT COMPLETION DATE IS AFTER OCTOBER 1st.

| REVISIONS | |
|---|---|
| NAME | DATE |
| | |
| | |
| | |
| | |
| | |
| | |
| | |
| | |
| | |

CITY OF NAPERVILLE

**MAIN STREET BRIDGE LANDSCAPING AND PAVEMENT MARKING PLAN**

SCALE: 1"=20' DRAWN BY MXF
DATE JULY 9, 2004 CHECKED BY MJE