F.A.U. RTE.	SECTION	COUNTY	TOTAL SHEETS	SHEET NO.
	96-00099-00-BR	DUPAGE	62	28
STA. 13+25.00		TO STA. 16+55.00		
FED. ROAD DIST. NO.	ILLINOIS	FED. AID PROJECT		

EARTH TECH
A tyco INTERNATIONAL LTD. COMPANY

CONTRACT 83664

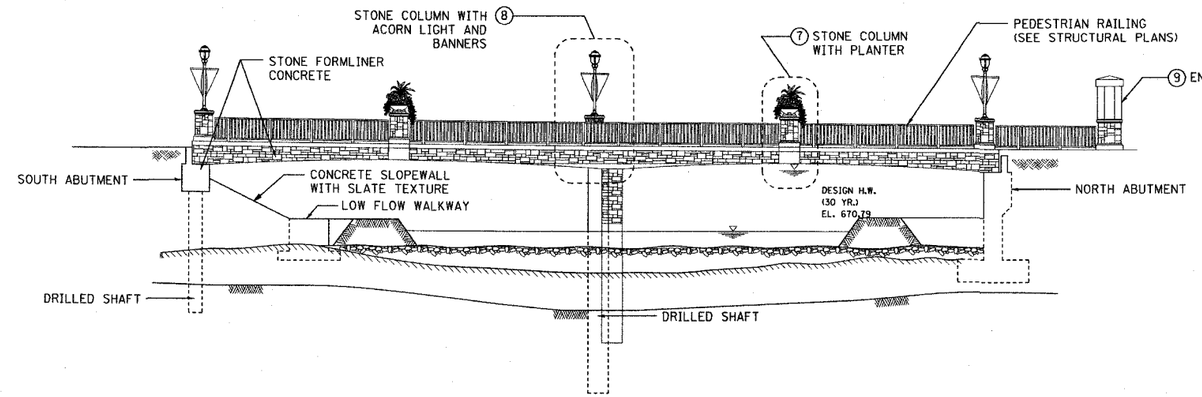

ELEVATION

	DESCRIPTION	QUANTITY
(A)	PAVER FIELD - STOCKHOLM	2650 SF
(B)	PAVER SOLDIER COURSE - HOLLAND	800 SF
(C)	ACCENT PAVER	460 SF
(D)	TACTILE PAVER	300 SF
(E)	REMOVE AND RESET BRICK SIDEWALK	420 SF
(F)	PCC UNDERLAYMENT, 6"	300 SF
(G)	PCC HEADER BANDING	10 FT

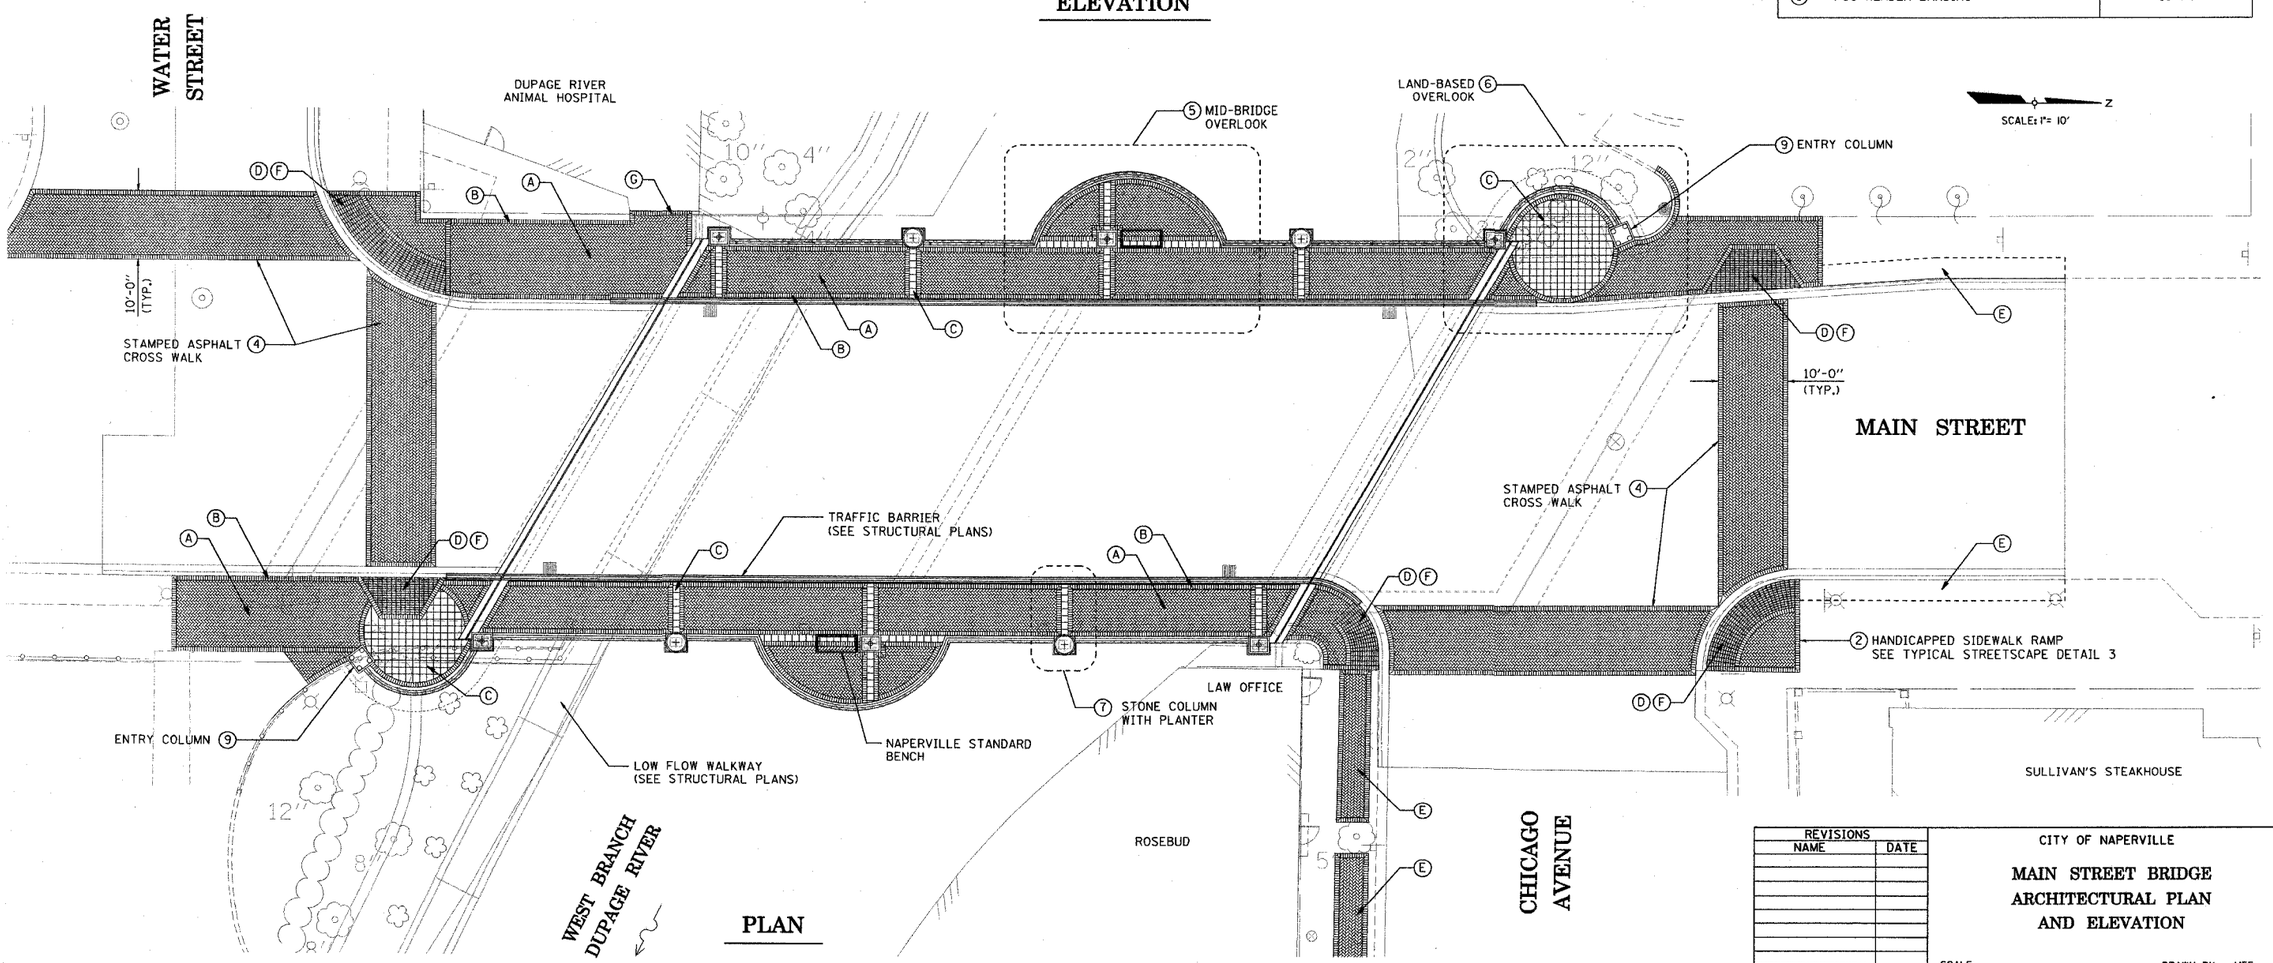

PLAN

REVISIONS NAME	DATE

CITY OF NAPERVILLE

MAIN STREET BRIDGE ARCHITECTURAL PLAN AND ELEVATION

SCALE:
DATE JULY 9, 2004
DRAWN BY MFF
CHECKED BY MJE