FAU RTE	SECTION	COUNTY	TOTAL SHEETS	SHEET NO.
1380	00-00083-00-PV	DuPAGE	94	10
FED. ROAD DIST. NO. 7	ILLINOIS	FED. AID PROJECT		

83676

* NE FLANGE BOLT (ARROW)

BM
300' E OF ROUTE 53
N SIDE OF STREET, FH *
EL.=751.75

BM
600' E OF ROUTE 53
N SIDE OF STREET, FH *
EL.=753.22

BM
FULLERTON AV/RR SPUR
NW CORNER, FH *
EL.=743.33

BM
270' E OF RR SPUR, 270' E OF
N SIDE OF STREET, FH *
EL.=733.41

BM
240' W OF LOMBARD RD
N SIDE OF STREET, FH *
EL.=728.56

BM
FULLERTON AV/LOMBARD RD
NE CORNER, ARROW ON FH
EL.=725.92

BM
520' E OF LOMBARD RD
NORTH SIDE,FH *
EL.=710.34

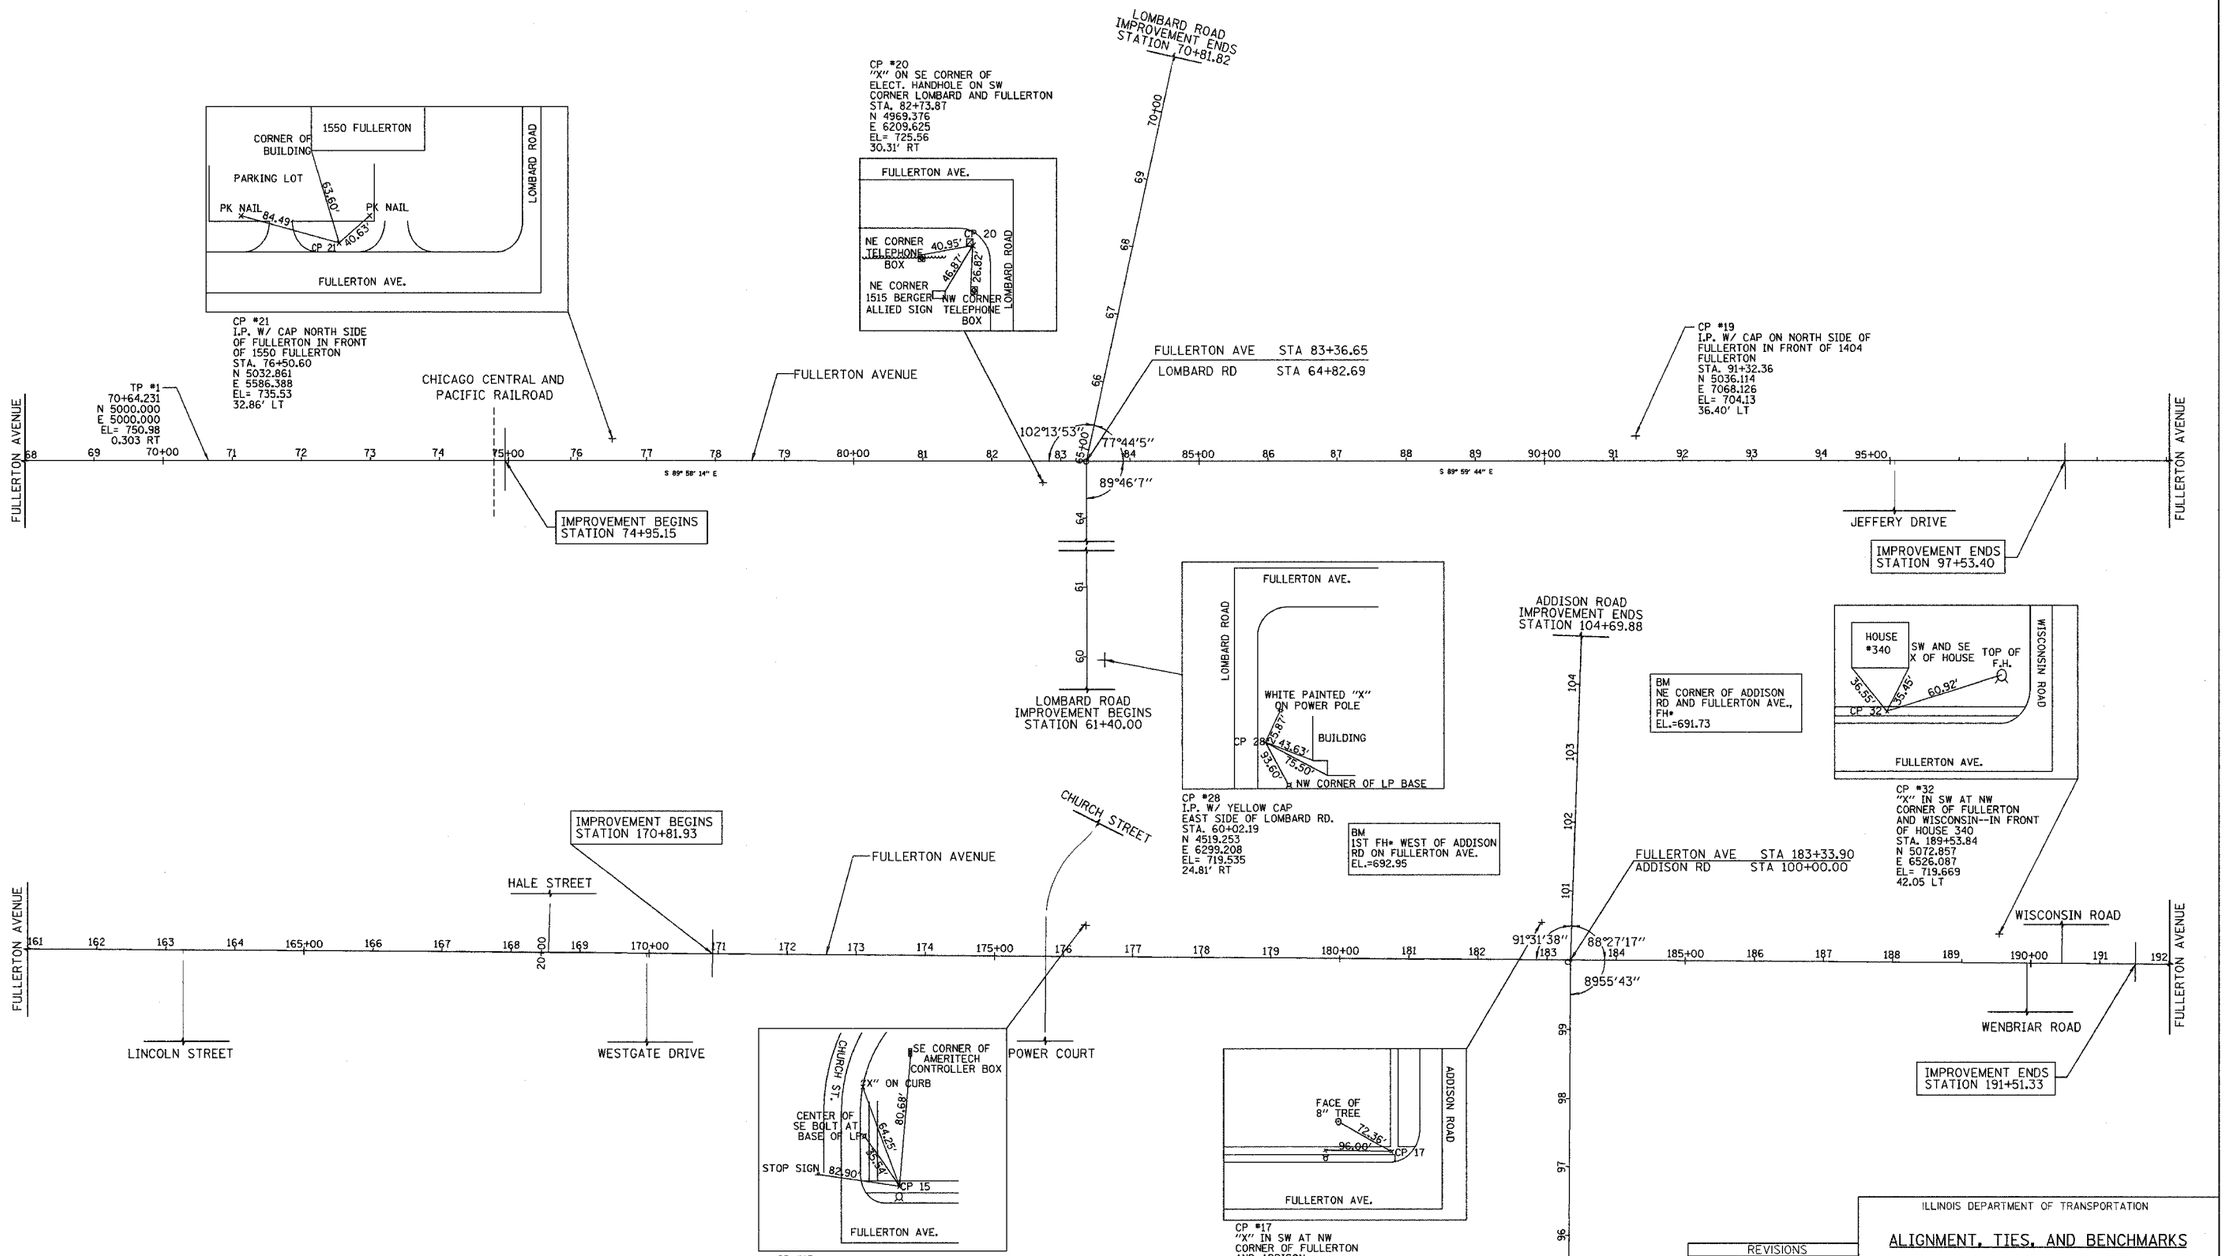

REVISIONS	
NAME	DATE
SRS	09/05/01
PAS	$DATE1

ILLINOIS DEPARTMENT OF TRANSPORTATION

ALIGNMENT, TIES, AND BENCHMARKS

FULLERTON AVENUE INTERSECTION IMPROVEMENTS

SCALE: 1"=100'

DATE: 07-18-03
DRAWN BY: CEC
CHECKED BY: PAS