FAU RTE	SECTION	COUNTY	TOTAL SHEETS	SHEET NO.
1380	00-00083-00-PV	DuPAGE	94	11
STA. 73+00		TO STA. 86+00		
FED. ROAD DIST. NO. 7		ILLINOIS	FED. AID PROJECT	

83676

N

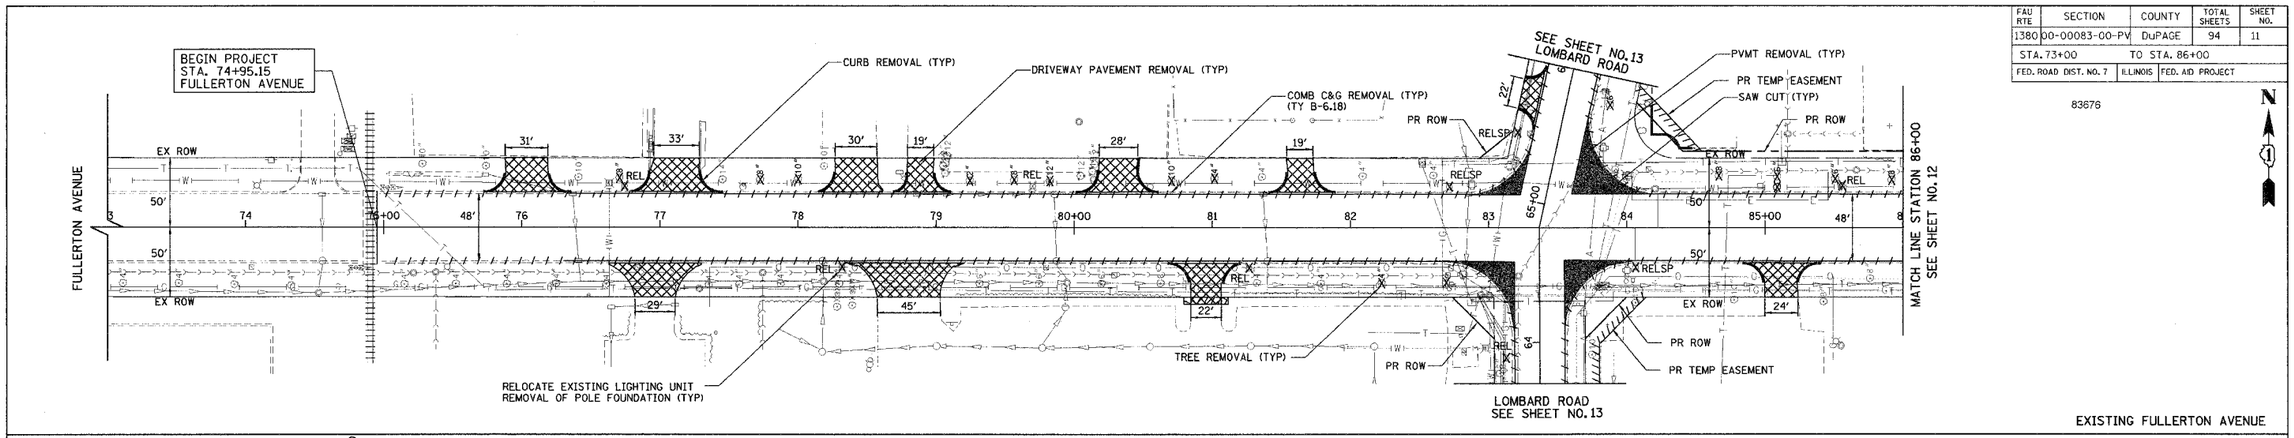

EXISTING FULLERTON AVENUE

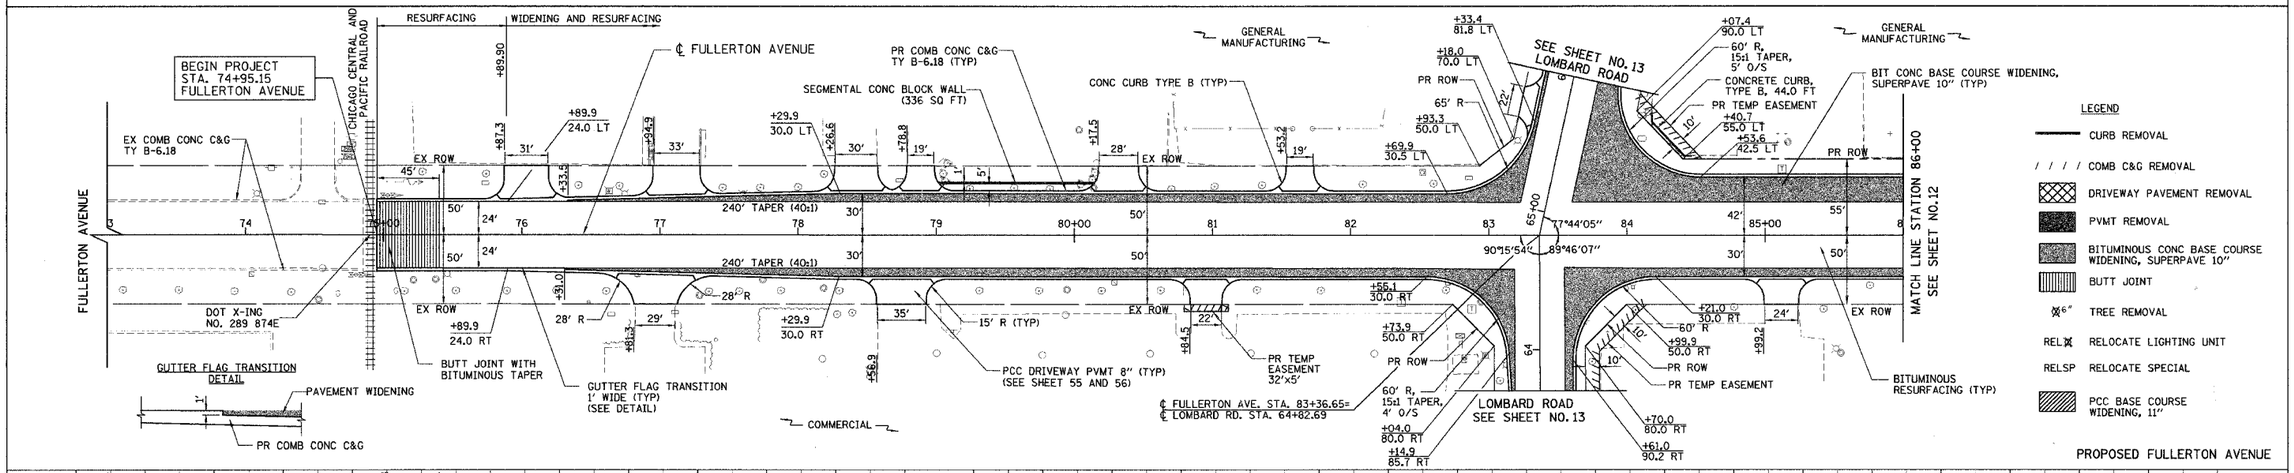

PROPOSED FULLERTON AVENUE

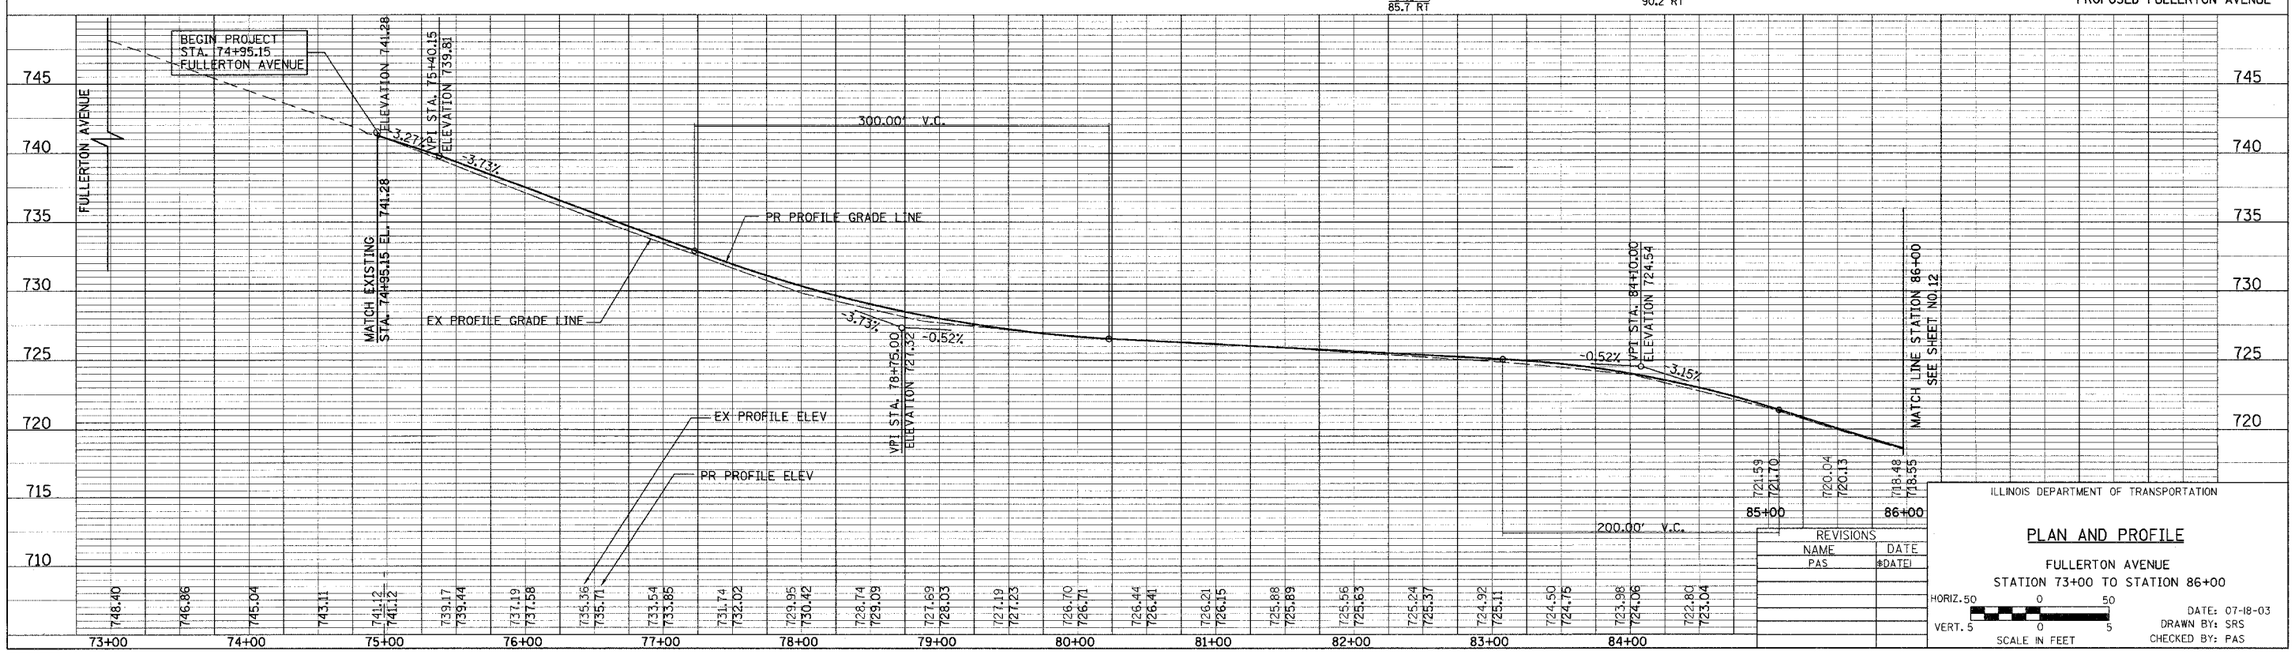

REVISIONS	
NAME	DATE
PAS	*DATE1

ILLINOIS DEPARTMENT OF TRANSPORTATION

PLAN AND PROFILE

FULLERTON AVENUE

STATION 73+00 TO STATION 86+00

HORIZ. 50 0 50
VERT. 5 0 5
SCALE IN FEET

DATE: 07-18-03
DRAWN BY: SRS
CHECKED BY: PAS