FAU RTE	SECTION	COUNTY	TOTAL SHEETS	SHEET NO.
1380	00-00083-00-PV	DuPAGE	94	13
STA. 60+50		TO	STA. 71+00	
FED. ROAD DIST. NO. 7		ILLINOIS	FED. AID PROJECT	

83676

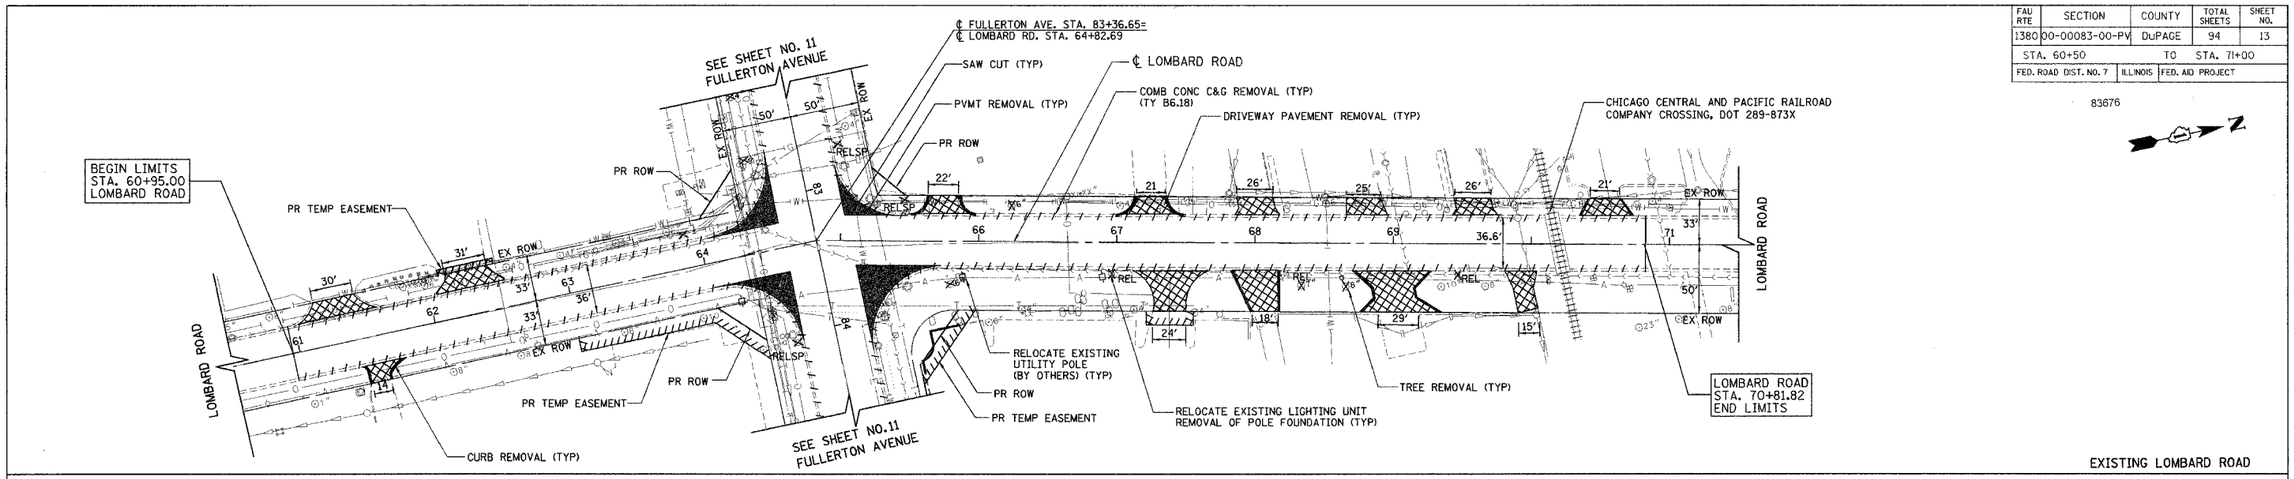

EXISTING LOMBARD ROAD

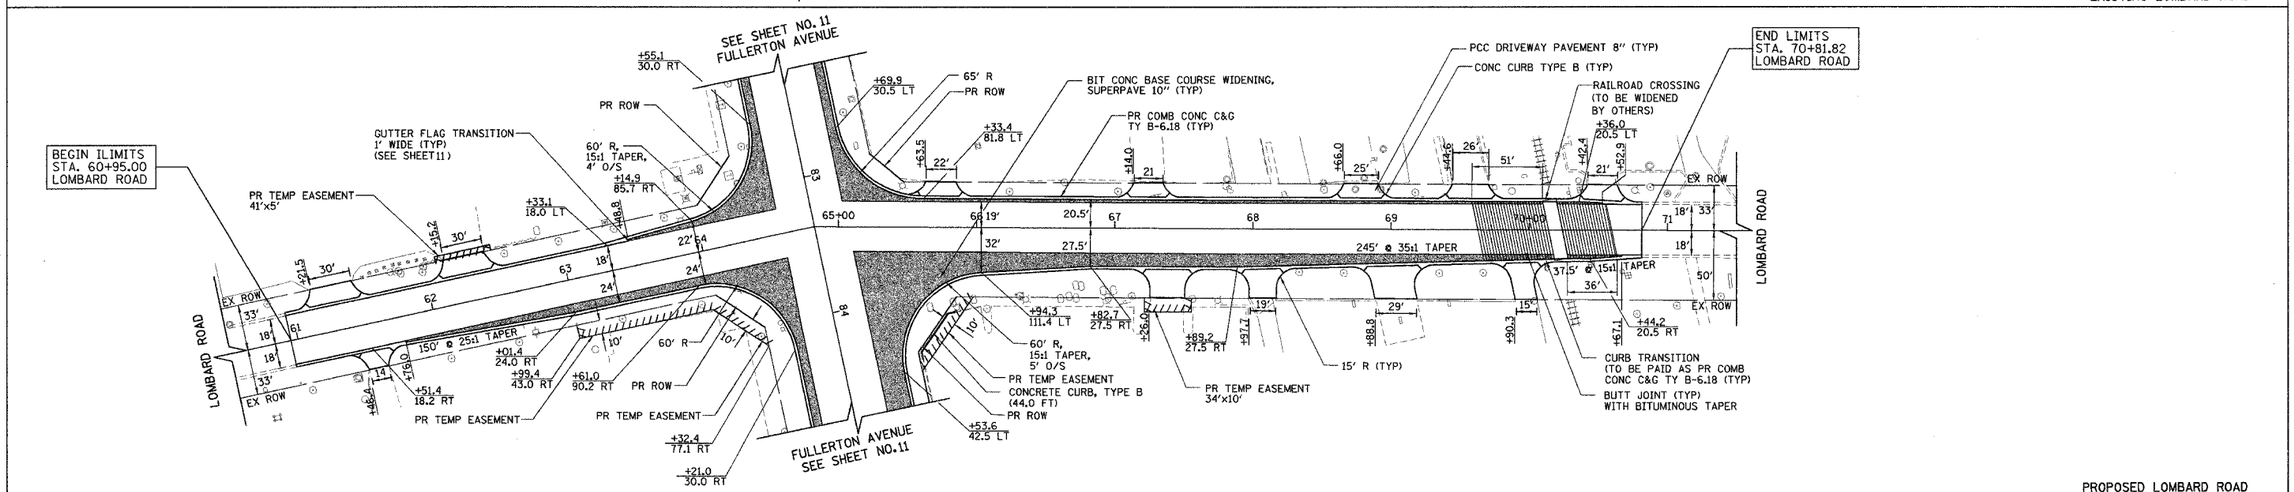

PROPOSED LOMBARD ROAD

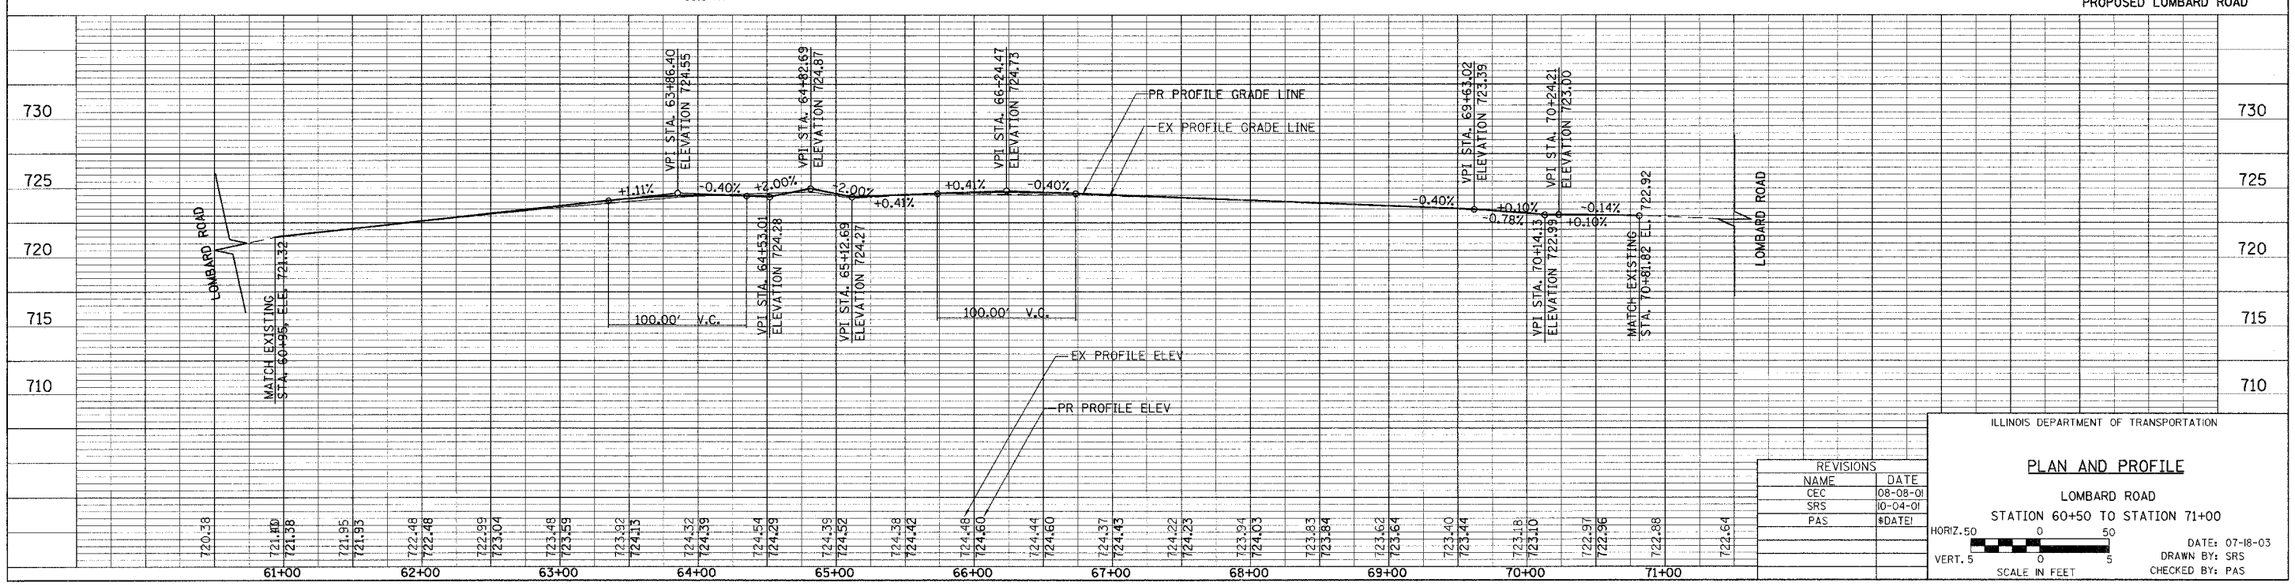

REVISIONS	
NAME	DATE
CEC	08-08-01
SRS	10-04-01
PAS	$DATE!

ILLINOIS DEPARTMENT OF TRANSPORTATION

PLAN AND PROFILE

LOMBARD ROAD

STATION 60+50 TO STATION 71+00

HORIZ. 50 0 50
VERT. 5 0 5
SCALE IN FEET

DATE: 07-18-03
DRAWN BY: SRS
CHECKED BY: PAS