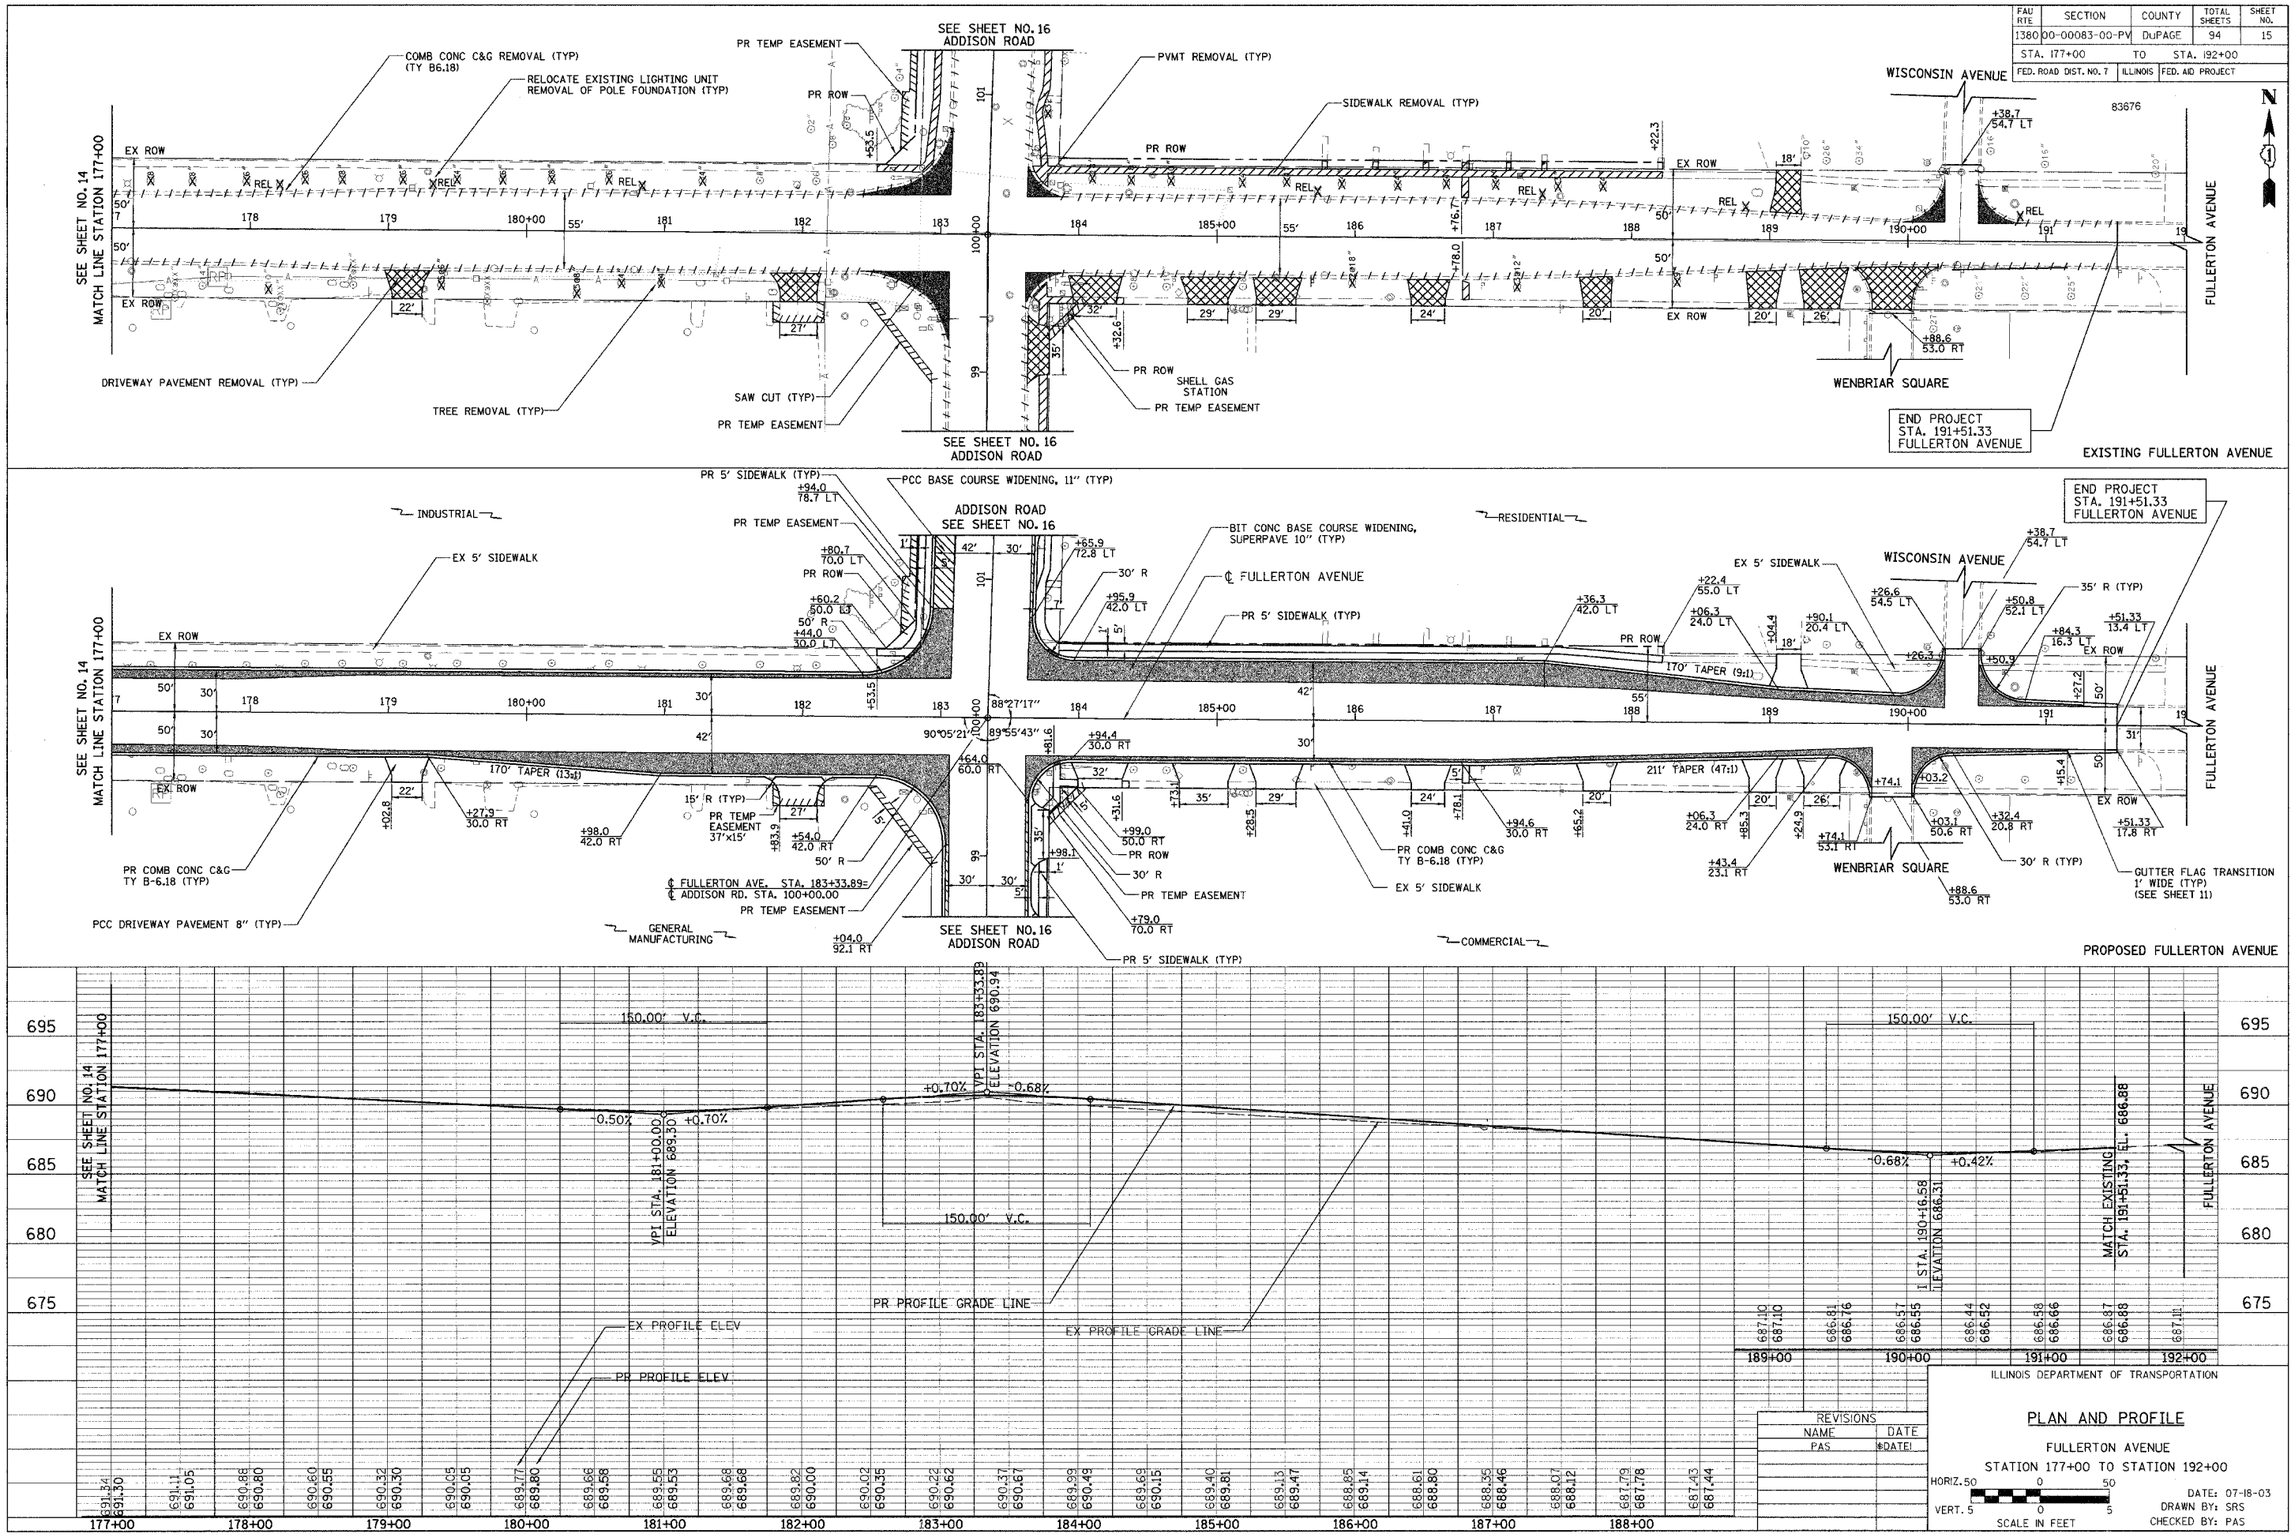FAU RTE.	SECTION	COUNTY	TOTAL SHEETS	SHEET NO.
1380	00-00083-00-PV	DuPAGE	94	15
STA. 177+00	TO	STA. 192+00		
FED. ROAD DIST. NO. 7	ILLINOIS	FED. AID PROJECT