FAU RTE	SECTION	COUNTY	TOTAL SHEETS	SHEET NO.
1380	00-00083-00-PV	DuPAGE	94	18
STA. 86+00		TO STA. 99+00		
FED. ROAD DIST. NO. 7		ILLINOIS	FED. AID PROJECT	

83676

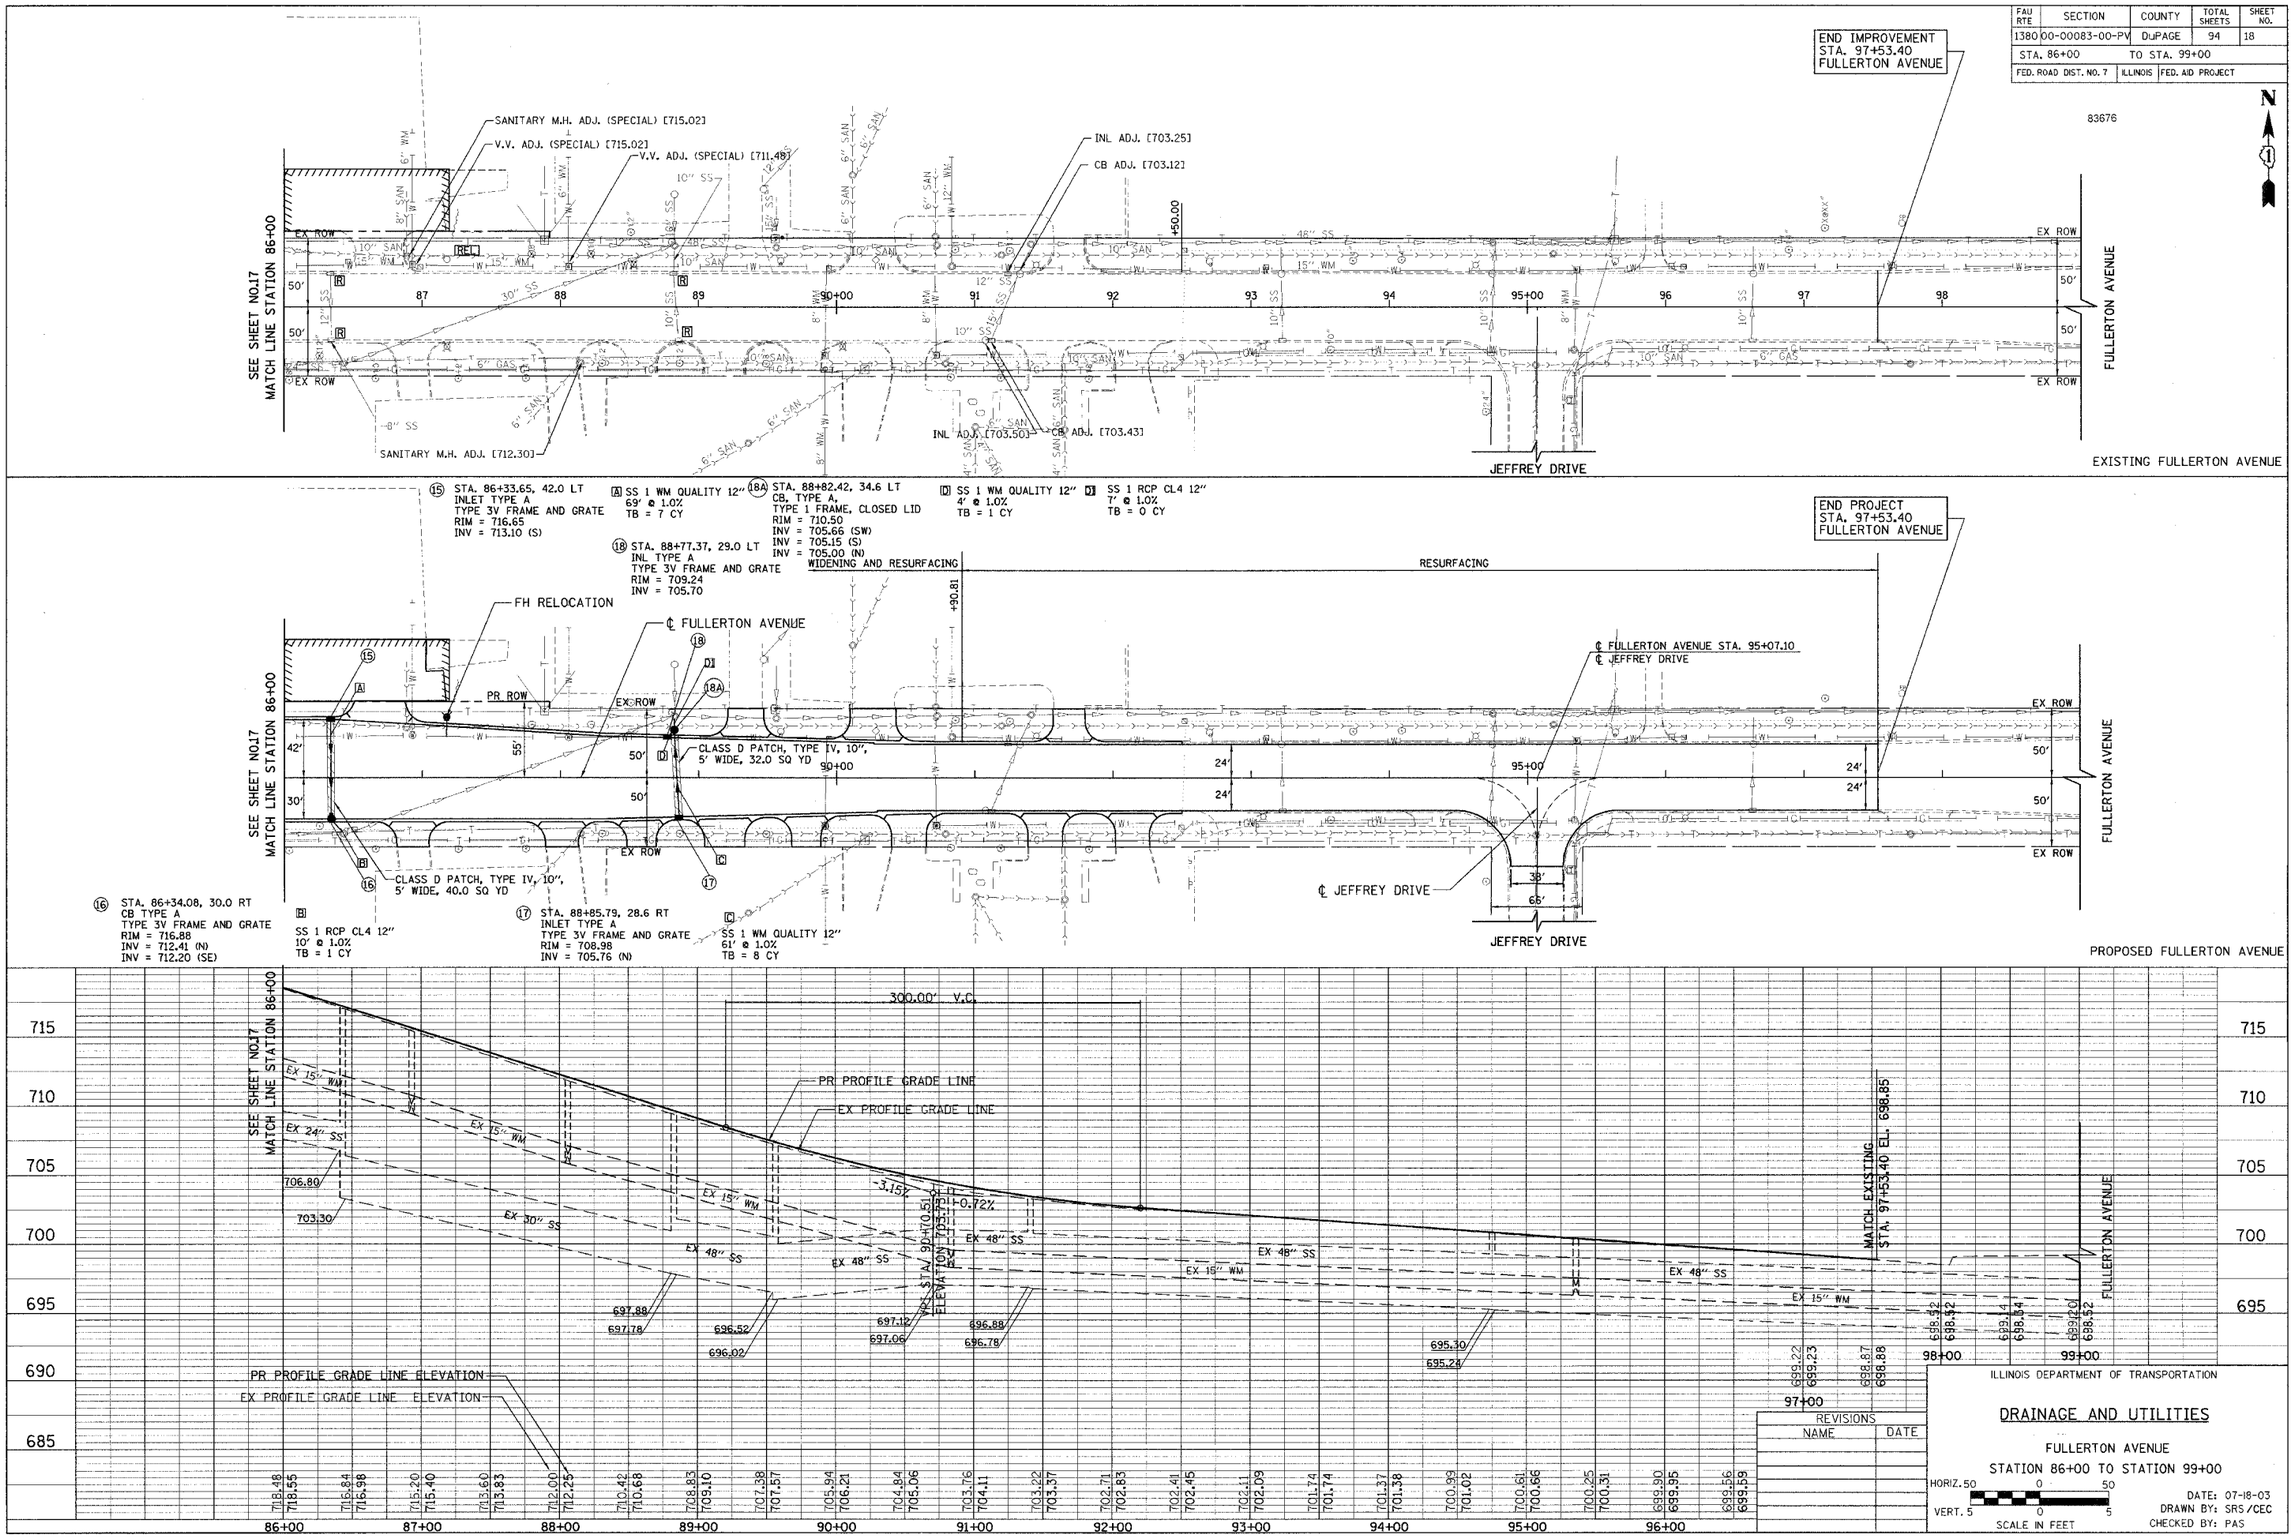

REVISIONS	
NAME	DATE

ILLINOIS DEPARTMENT OF TRANSPORTATION

DRAINAGE AND UTILITIES

FULLERTON AVENUE

STATION 86+00 TO STATION 99+00

HORIZ. 50 0 50
VERT. 5 0 5
SCALE IN FEET

DATE: 07-18-03
DRAWN BY: SRS/CEC
CHECKED BY: PAS