FAU RTE	SECTION	COUNTY	TOTAL SHEETS	SHEET NO.
1380	00-00083-00-PV	DUPAGE	94	22
STA. 95+00		TO STA. 105+00		
FED. ROAD DIST. NO. 7		ILLINOIS	FED. AID PROJECT	

83676

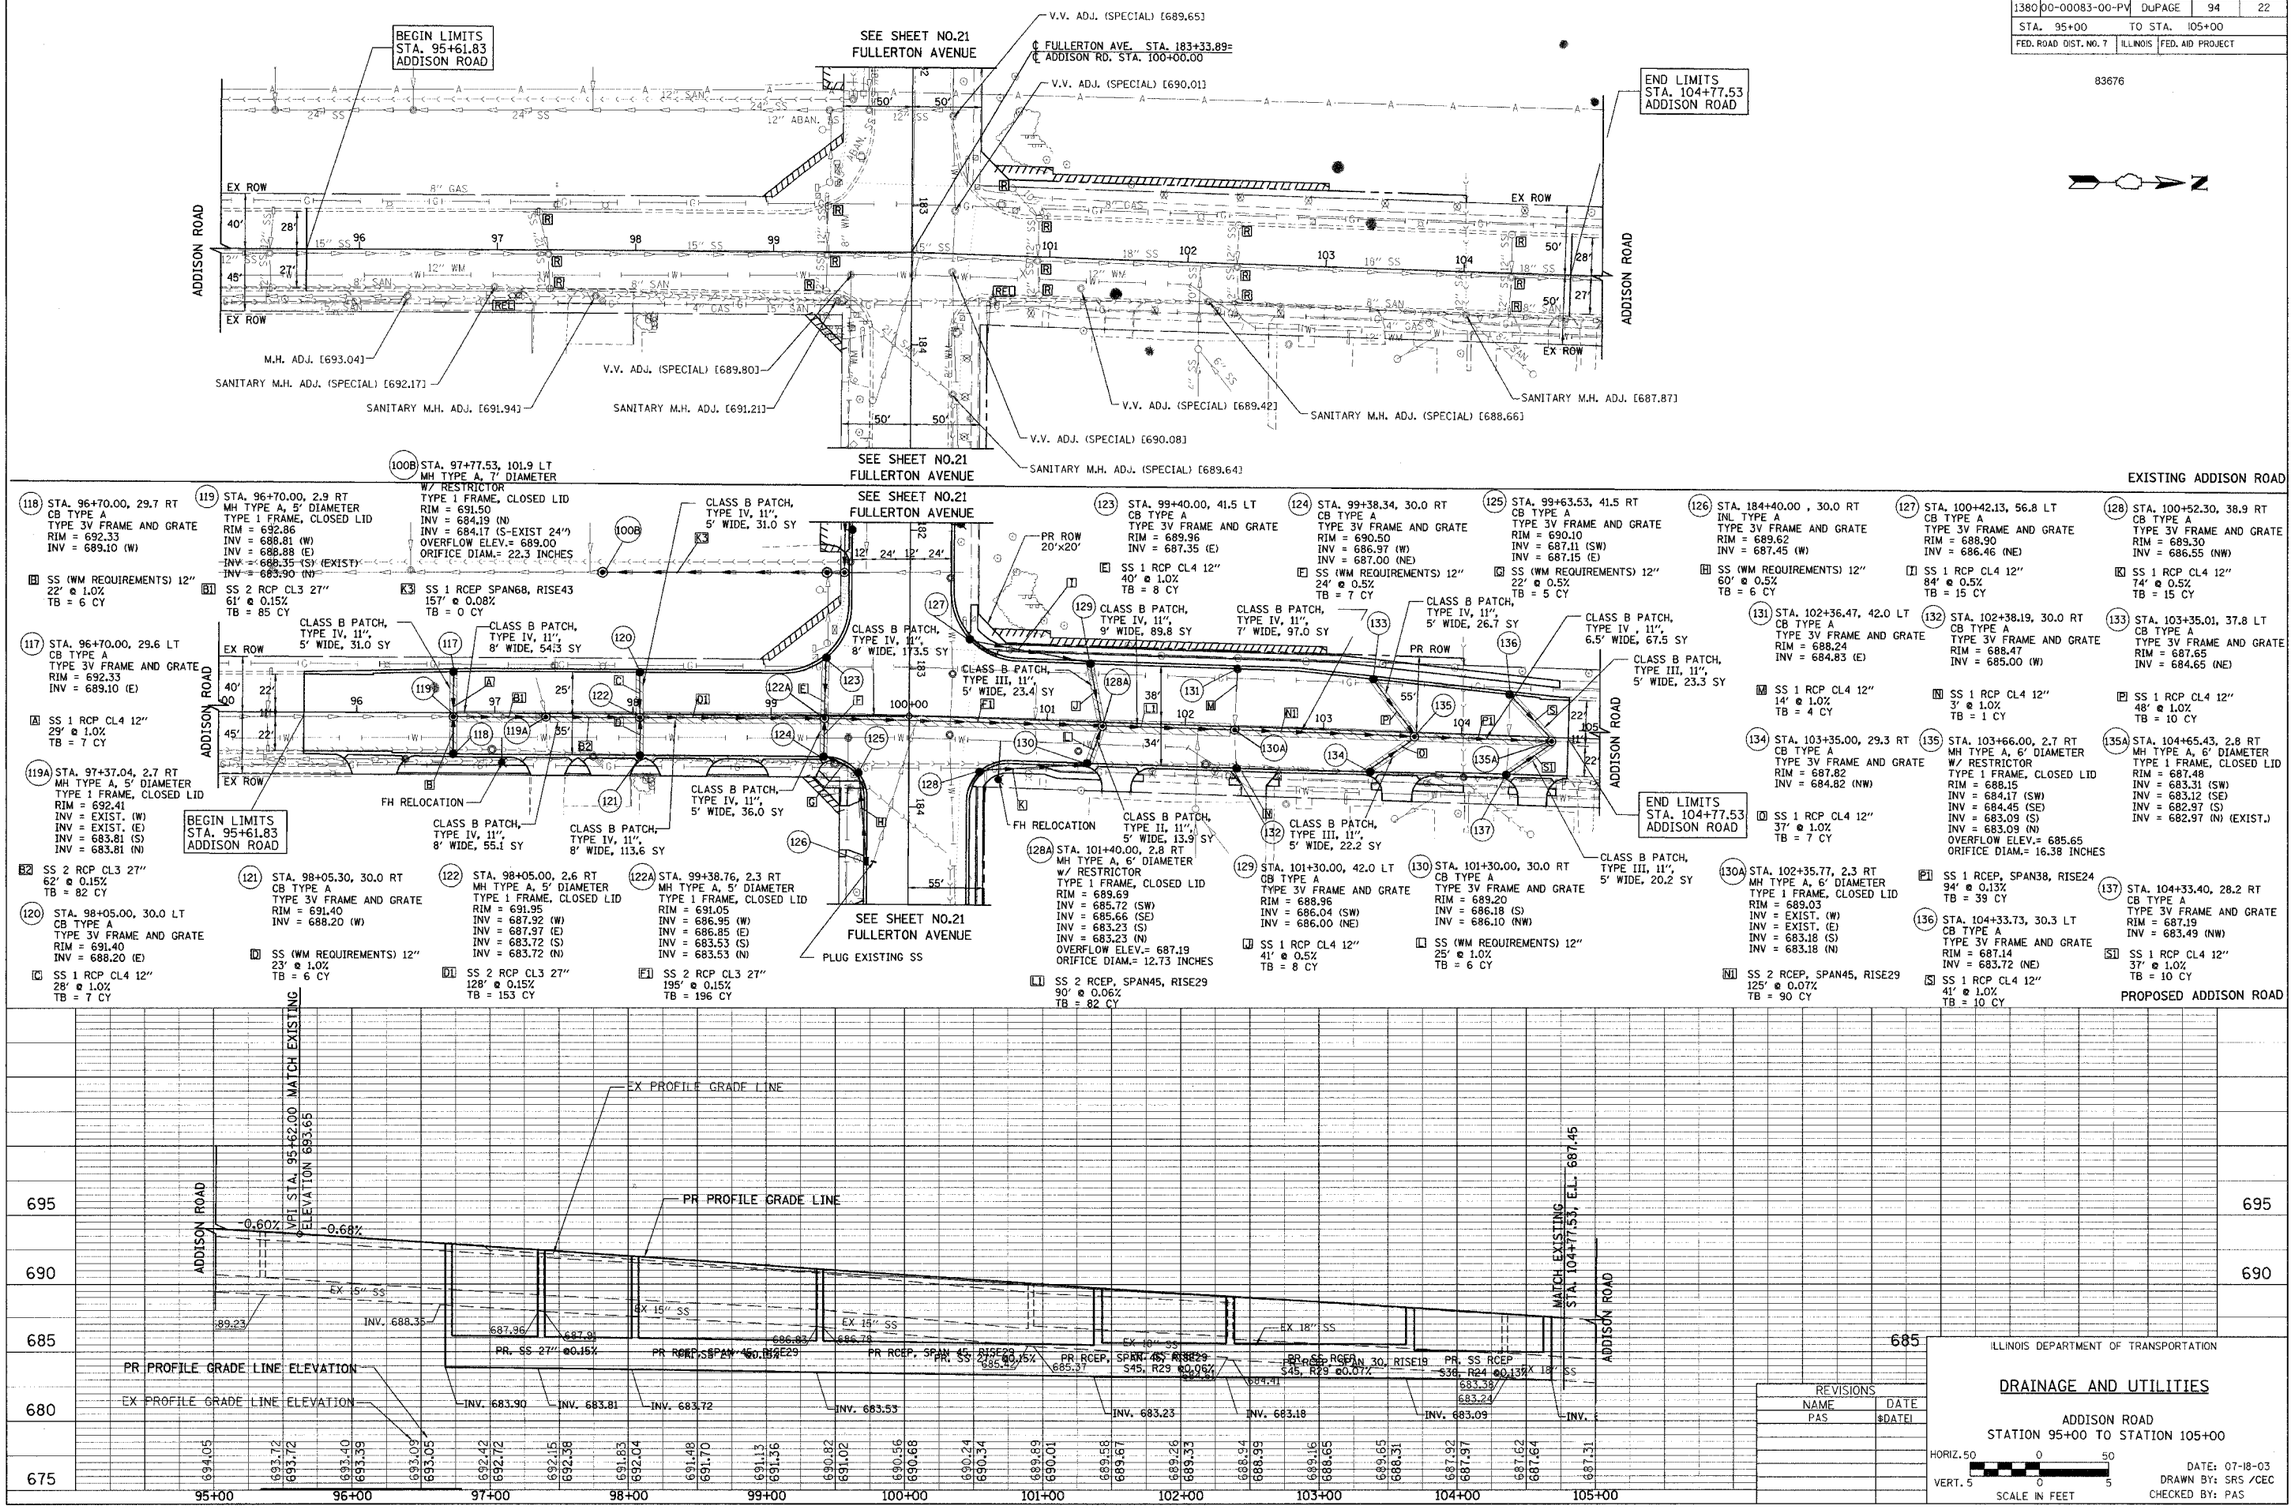

REVISIONS	
NAME	DATE
PAS	$DATE1

ILLINOIS DEPARTMENT OF TRANSPORTATION

DRAINAGE AND UTILITIES

ADDISON ROAD
STATION 95+00 TO STATION 105+00

HORIZ. 50 0 50
VERT. 5 0 5
SCALE IN FEET

DATE: 07-18-03
DRAWN BY: SRS /CEC
CHECKED BY: PAS