FAU RTE	SECTION	COUNTY	TOTAL SHEETS	SHEET NO.
1380	00-00083-00-PV	DuPAGE	94	23
STA.73+00		TO STA. 86+00		
FED. ROAD DIST. NO. 7		ILLINOIS	FED. AID PROJECT	

83676

N

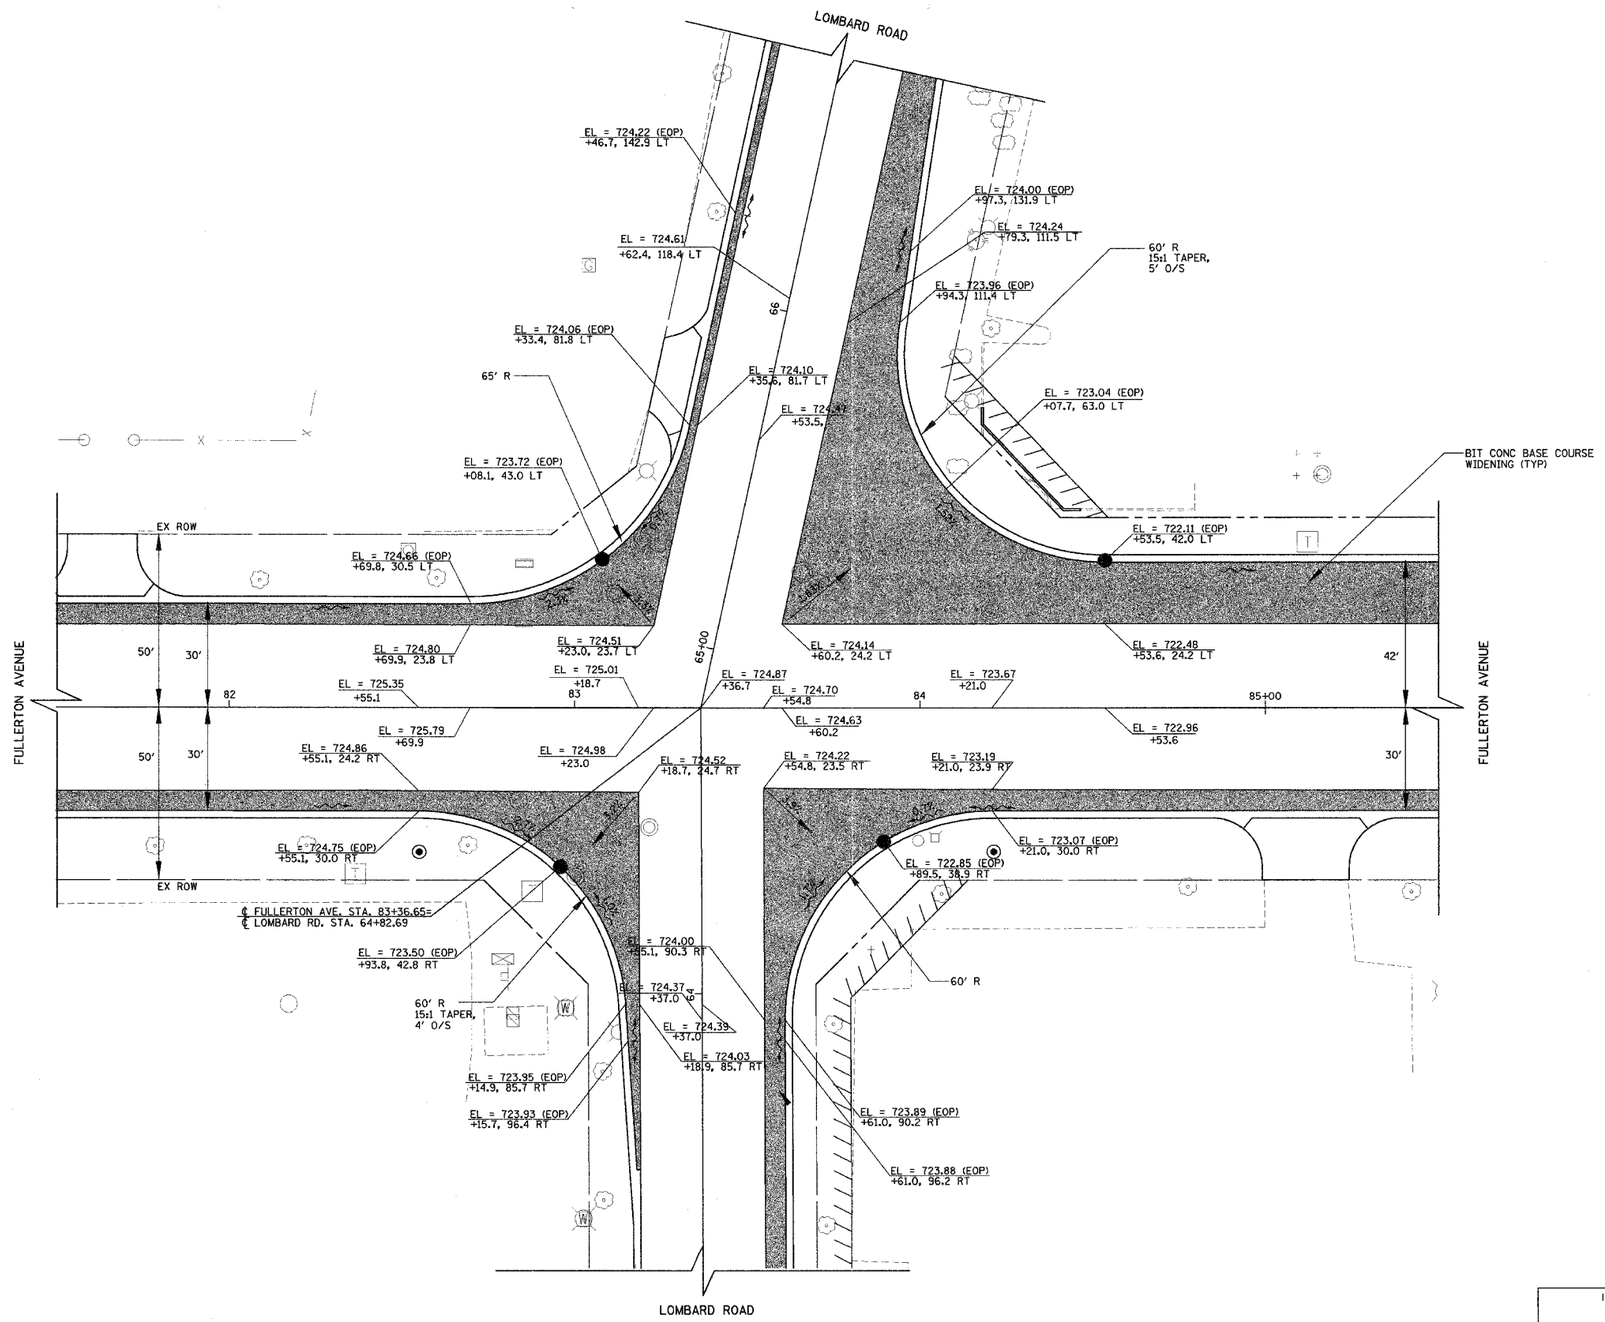

REVISIONS	
NAME	DATE

ILLINOIS DEPARTMENT OF TRANSPORTATION

INTERSECTION DETAILS

FULLERTON AVENUE AT LOMBARD ROAD

HORIZ. 20 0 20
SCALE IN FEET

DATE: 07-18-03
DRAWN BY: SRS
CHECKED BY: PAS