FAU RTE	SECTION	COUNTY	TOTAL SHEETS	SHEET NO.
1380	00-00083-00-PV	DuPAGE	94	29
STA. 74+00		TO STA. 86+00		
FED. ROAD DIST. NO. 7		ILLINOIS	FED. AID PROJECT	

83676

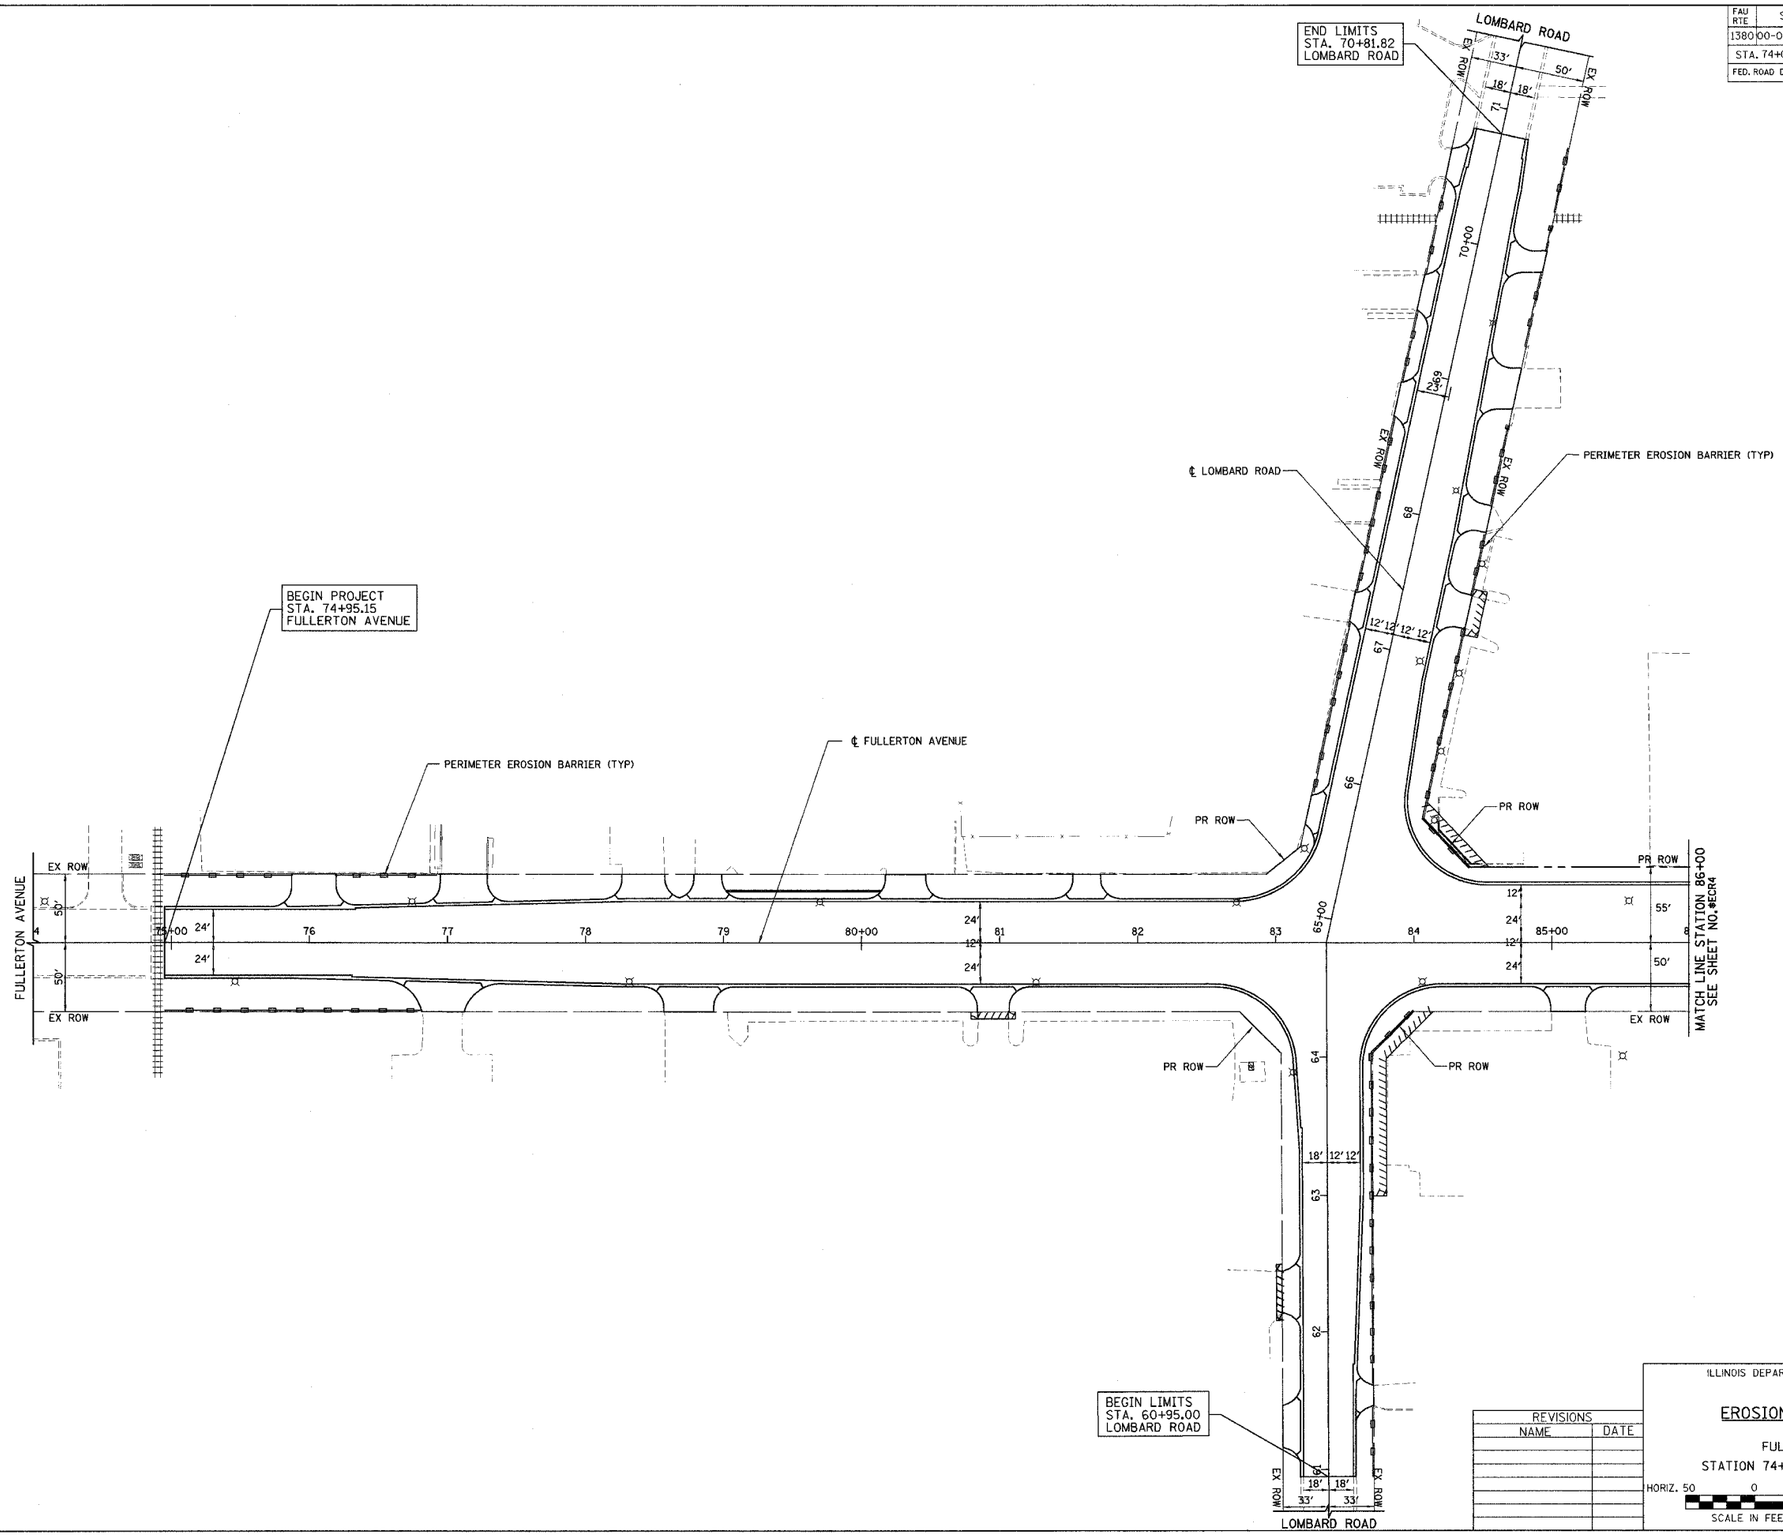

REVISIONS	
NAME	DATE

ILLINOIS DEPARTMENT OF TRANSPORTATION

EROSION CONTROL PLAN

FULLERTON AVENUE

STATION 74+00 TO STATION 86+00

HORIZ. 50 0 50

SCALE IN FEET

DATE: 07-18-03
DRAWN BY: SRS
CHECKED BY: PAS