FAU RTE	SECTION	COUNTY	TOTAL SHEETS	SHEET NO.
1380	00-00083-00-PV	DuPAGE	94	36
STA.		TO STA.		
FED. ROAD DIST. NO. 7		ILLINOIS	FED. AID PROJECT	

83678

THE TRAFFIC SIGNAL CONTROL EQUIPMENT FOR THIS PROJECT, SHALL BE "ECONOLITE" TO MATCH THE EXISTING ADJACENT SYSTEM.

NOTES:

1. SEE SHEET NO. 51 FOR DESIGN OF MAST ARM MOUNTED SIGNS MA-1 "FULLERTON AVENUE" AND MA-3 "ADDISON ROAD"
2. FOR INTERSECTION LIGHTING PLAN AND DETAILS, SEE SHEET NO. 44-45

TRAFFIC SIGNAL LEGEND

	PROPOSED	EXISTING
CONTROLLER		
SERVICE INSTALLATION		
SIGNAL HEAD		
SIGNAL HEAD WITH BACKPLATE		
SIGNAL HEAD, PEDESTRIAN		
SIGNAL POST		
COMBINATION MAST ARM ASSEMBLY AND POLE, STEEL WITH 15' LUMINAIRE MAST ARM AND 35' MOUNTING HEIGHT		
COMMON TRENCH	CT	
UNIT DUCT	UD	
HANDHOLE		
HEAVY DUTY HANDHOLE	H	H "E"
DOUBLE HANDHOLE		
G.S. CONDUIT IN TRENCH OR PUSHED		
PEDESTRIAN PUSH BUTTON DETECTOR		
DETECTOR LOOP		
EMERGENCY VEHICLE SYSTEM DETECTOR		
CONFIRMATION BEACON		

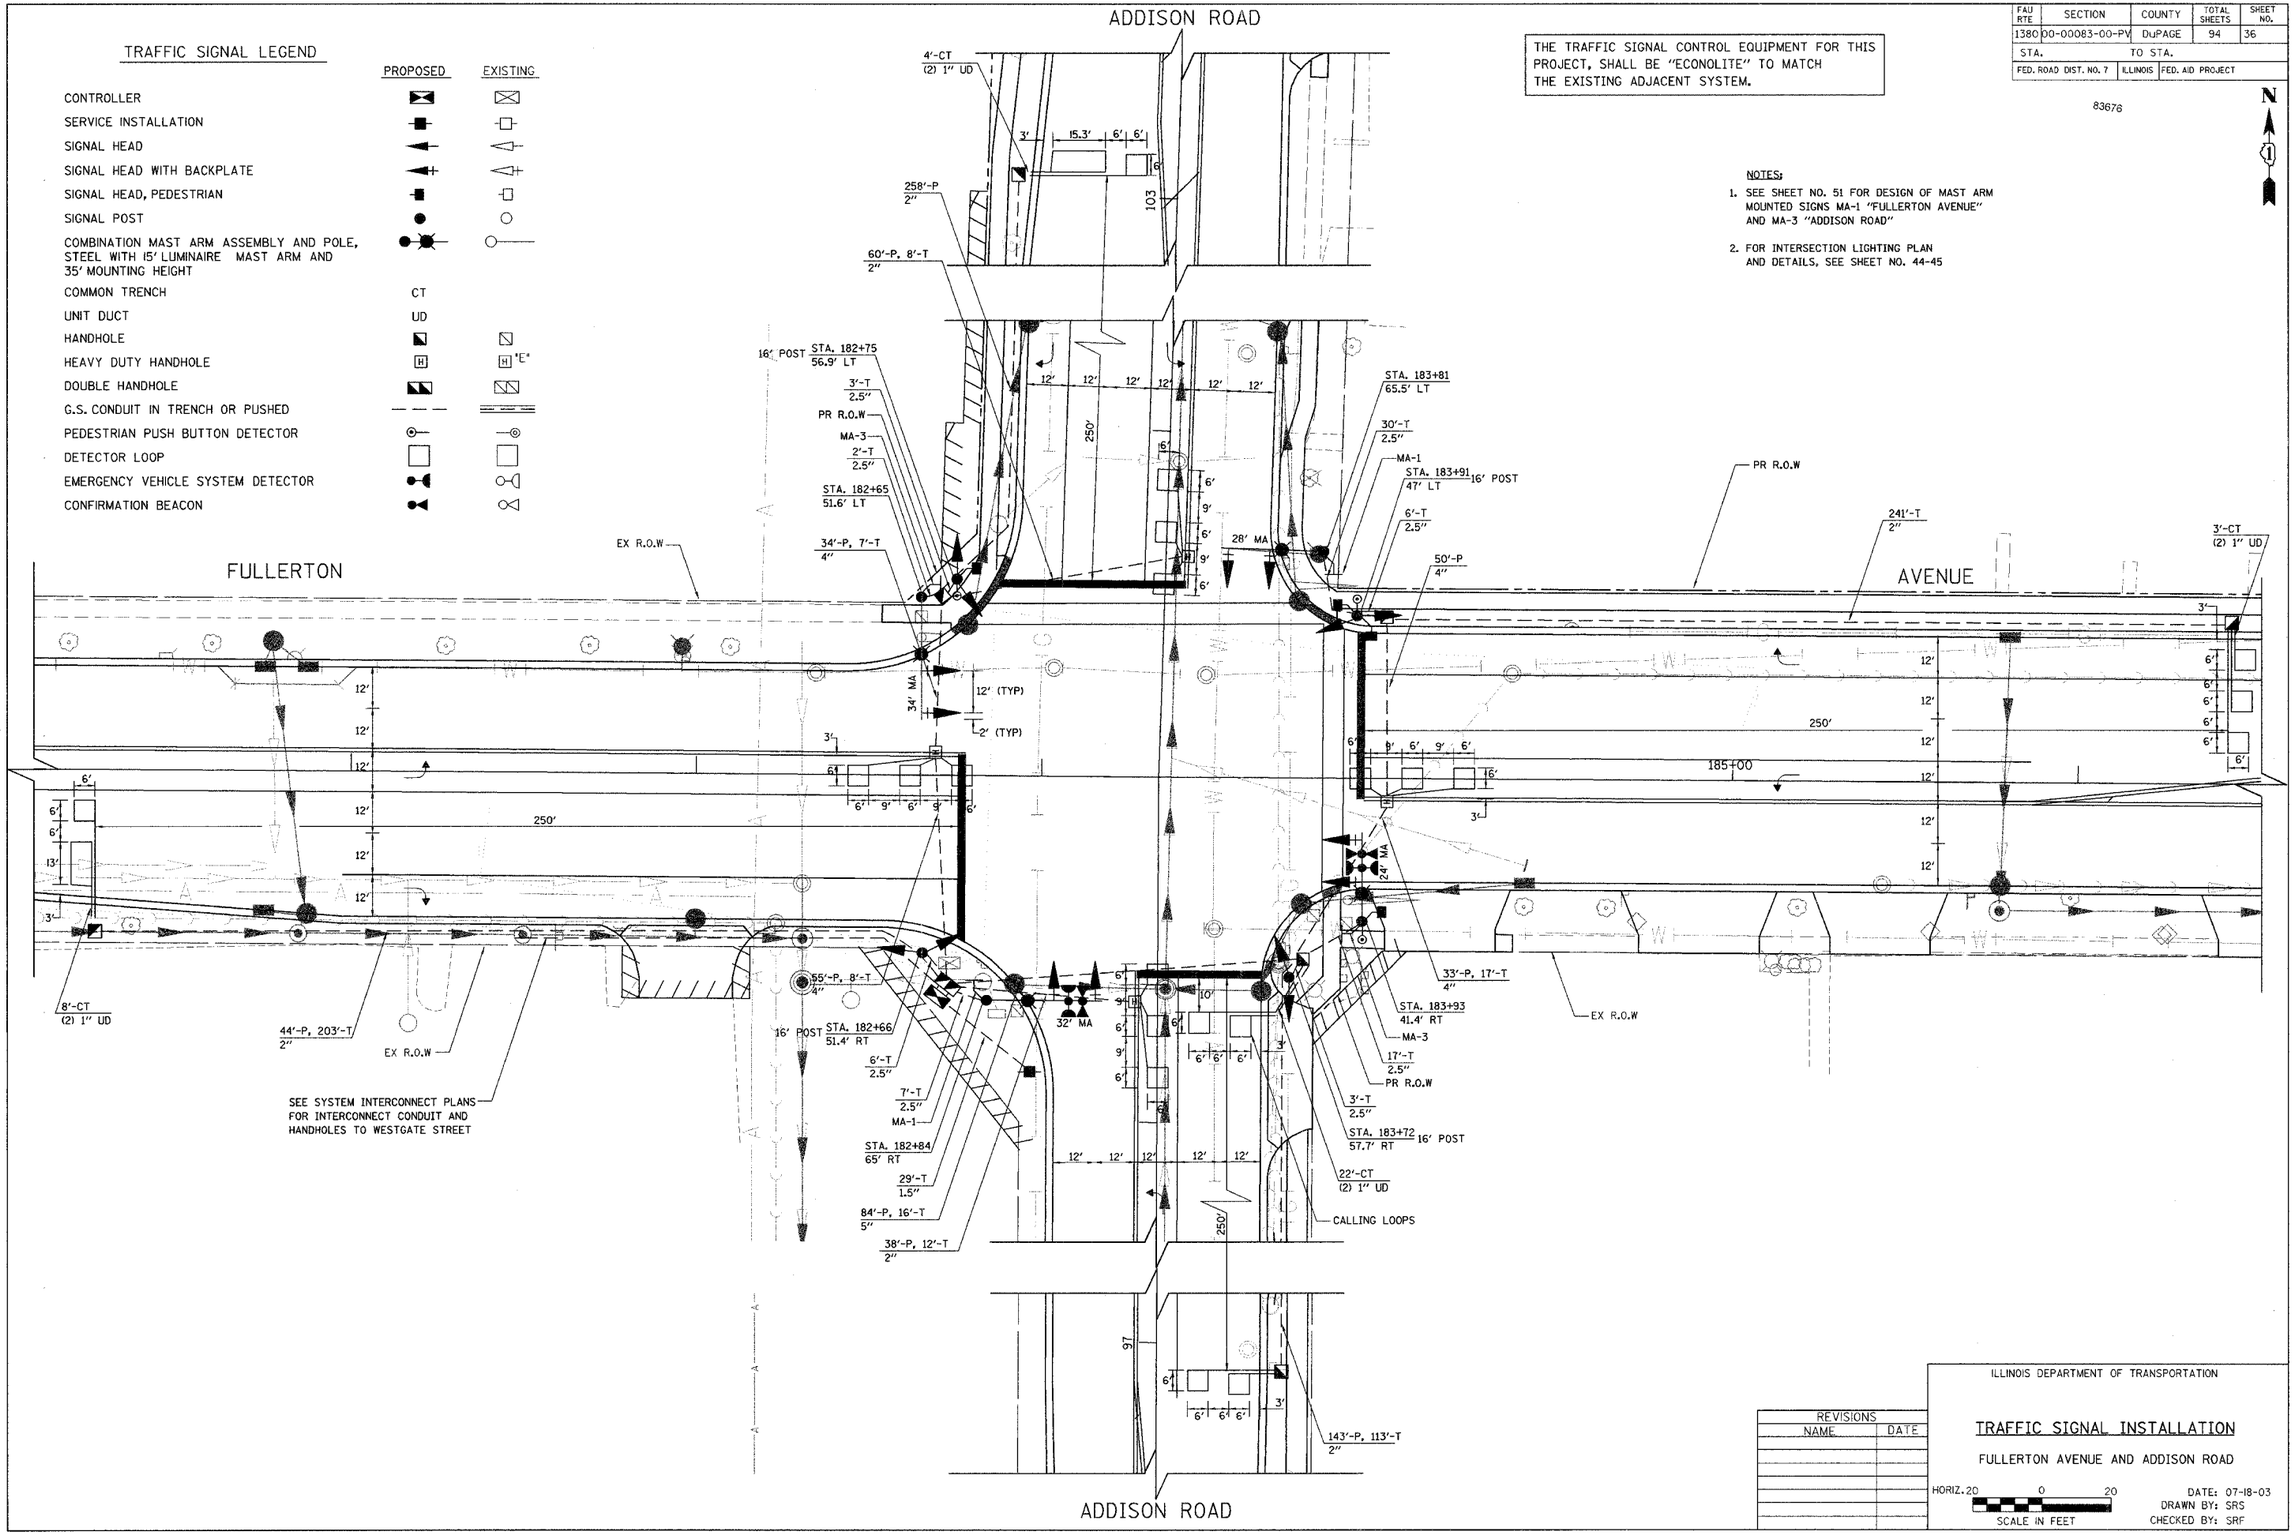

REVISIONS	
NAME	DATE

ILLINOIS DEPARTMENT OF TRANSPORTATION

TRAFFIC SIGNAL INSTALLATION

FULLERTON AVENUE AND ADDISON ROAD

HORIZ. 20 0 20
SCALE IN FEET

DATE: 07-18-03
DRAWN BY: SRS
CHECKED BY: SRF