F.A.U. ROUTE NO.	SECTION	COUNTY	TOTAL SHEETS	SHEET NO.
3737	97-00072-00-FP	COOK	66	14
STA. 41+00		TO STA. 46+50		
FED. ROAD DIST. NO.		ILLINOIS	FED AID PROJECT	
C-91-313-02			M-8003 (235)	

CONTRACT NO. 83772

SCALE: 1" = 20'

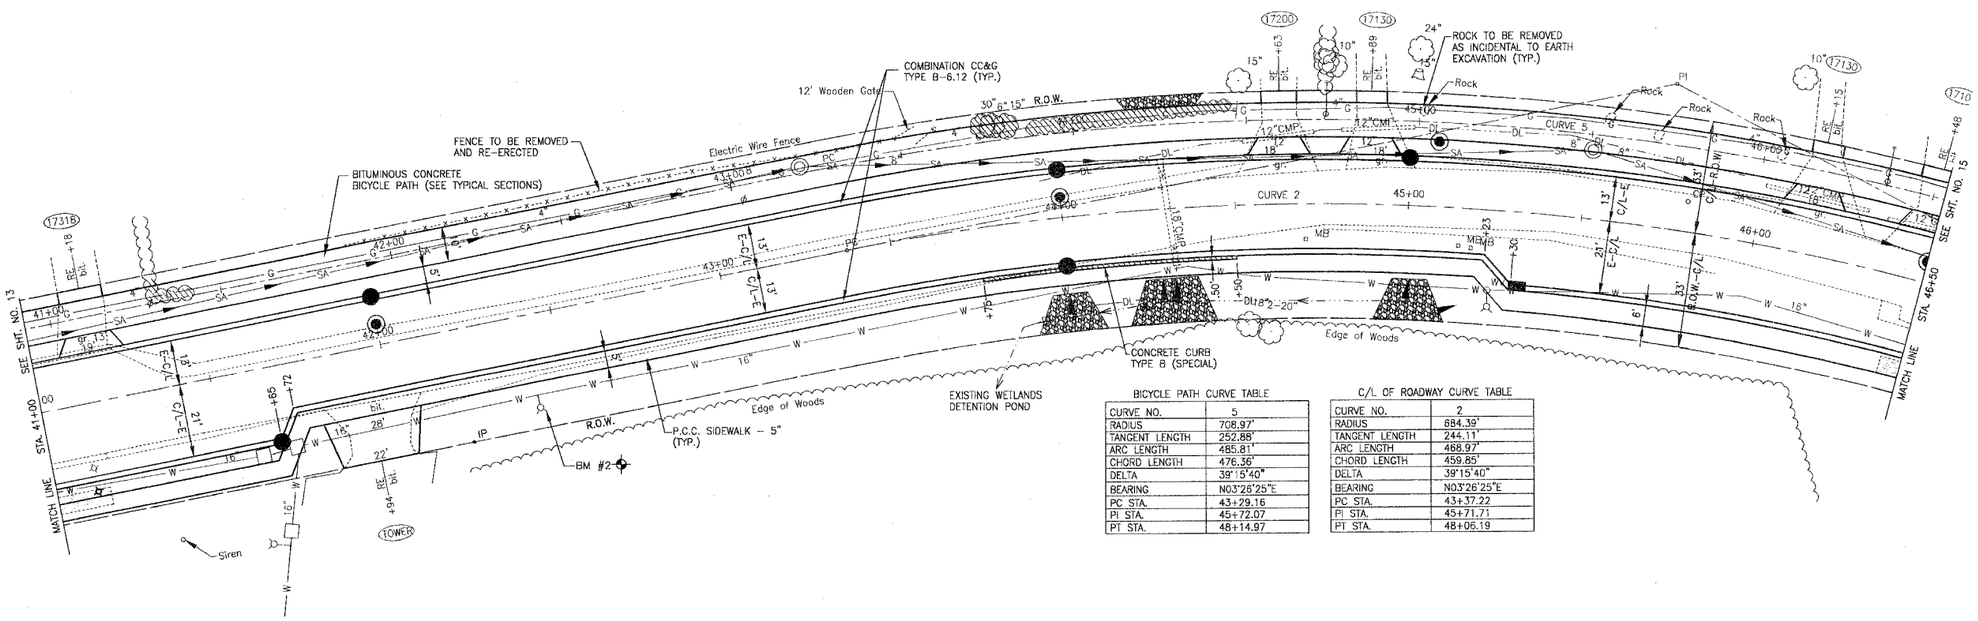

BICYCLE PATH CURVE TABLE	
CURVE NO.	5
RADIUS	708.97'
TANGENT LENGTH	252.88'
ARC LENGTH	485.81'
CHORD LENGTH	476.36'
DELTA	39°15'40"
BEARING	N03°26'25"E
PC STA.	43+29.16
PI STA.	45+72.07
PT STA.	48+14.97

C/L OF ROADWAY CURVE TABLE	
CURVE NO.	2
RADIUS	684.39'
TANGENT LENGTH	244.11'
ARC LENGTH	468.97'
CHORD LENGTH	459.85'
DELTA	39°15'40"
BEARING	N03°26'25"E
PC STA.	43+37.22
PI STA.	45+71.71
PT STA.	48+06.19

LOCKWOOD AVENUE

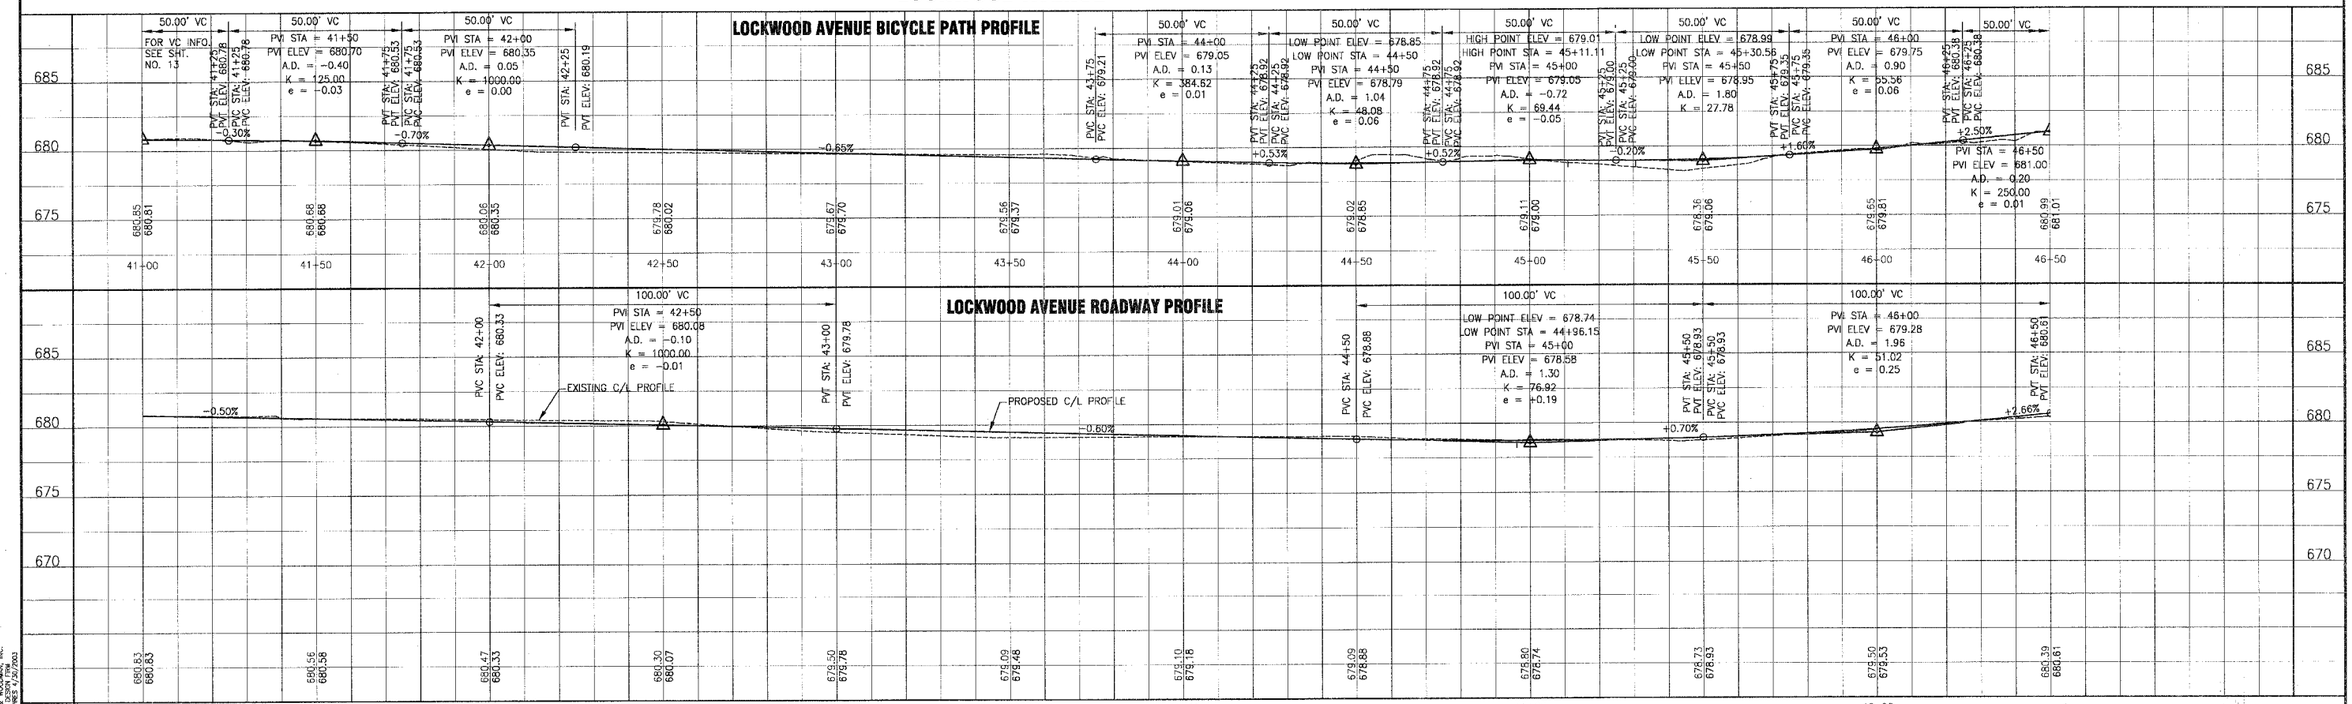

CONSULTANTS	REV. NO.	DATE	DESCRIPTION
	1	8-17-04	PER I.D.O.T. AND CITY REVIEW

* REFER TO EQUIPMENT MANUFACTURER'S SHOP DRAWINGS

LCKWD-GPRF.DWG UKB 16/AUG/04 10:40

BAXTER & WOODMAN Consulting Engineers

Baxter & Woodman
Crystal Lake, Illinois 815.459.1260
Burlington, Wisconsin 262.763.7834
Mokena, Illinois 708.478.2090
DeKalb, Illinois 815.787.3111
Grayslake, Illinois 847.223.5088
Rockford, Illinois 815.489.1551

CITY OF OAK FOREST, ILLINOIS
LOCKWOOD AVENUE IMPROVEMENTS

LOCKWOOD AVENUE
STA. 41+00 TO STA. 46+50
GEOMETRIC PLAN

DESIGNED BY NJP/MCU	SCALE VERT: 1"=5' HORIZ: 1"=20'
DRAWN BY UKB	PROJECT NO. 030036
CHECKED BY LDH	SHEET NO.
DATE 6-08-04	14 OF 66

COPYRIGHT © 2004 BY BAXTER & WOODMAN, INC. STATE OF ILLINOIS - PROFESSIONAL DESIGN FIRM LICENSE NO. 184-001371 - EXPIRES 12/31/2003