F.A.U. ROUTE NO.	SECTION	COUNTY	TOTAL SHEETS	SHEET NO.
3737	97-00072-00-FP	COOK	66	15
STA. 46+50	TO STA. 51+50			
FED. ROAD DIST. NO. C-91-313-02		ILLINOIS	FED AID PROJECT M-8003 (235)	

CONTRACT NO. 83772

SCALE: 1" = 20'

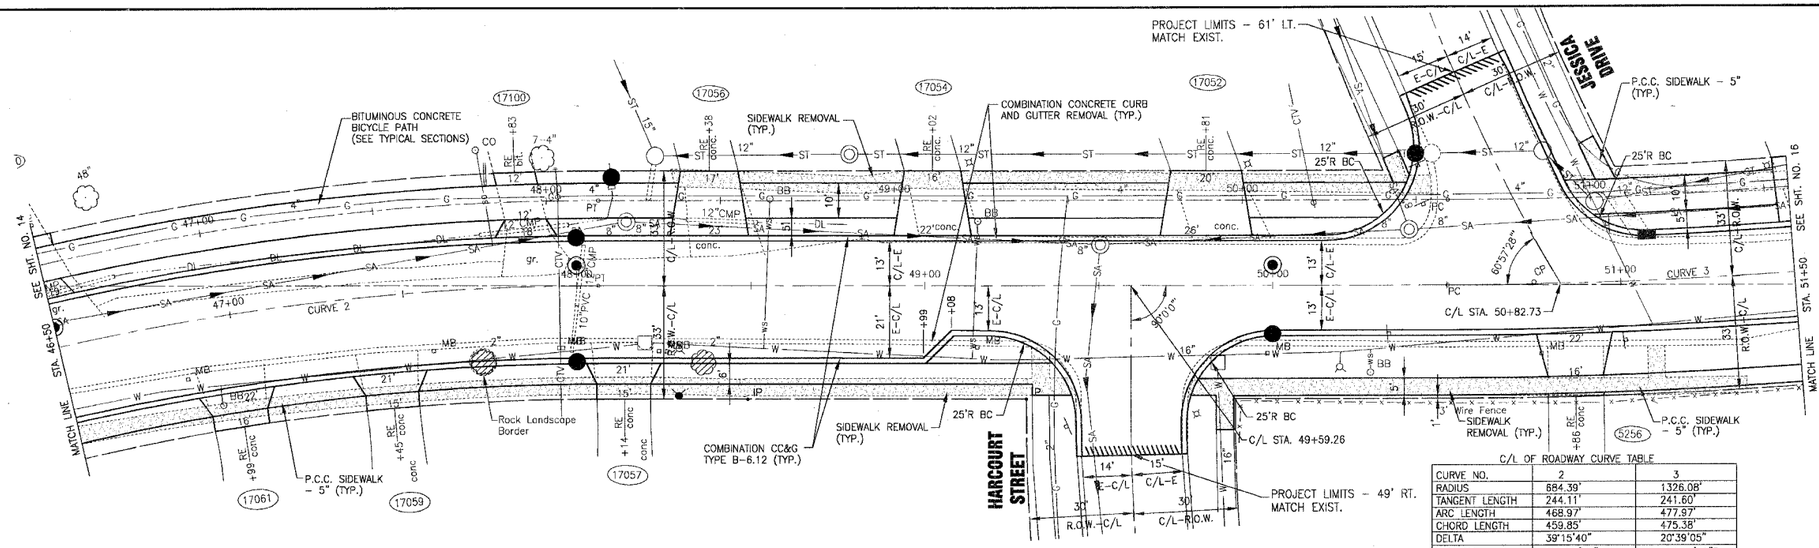

C/L OF ROADWAY CURVE TABLE

CURVE NO.	2	3
RADIUS	884.39'	1326.08'
TANGENT LENGTH	244.11'	241.60'
ARC LENGTH	468.97'	477.97'
CHORD LENGTH	459.85'	475.38'
DELTA	39°15'40"	20°39'05"
BEARING	N03°26'25"E	N12°44'43"E
PC STA.	43+37.22	50+50.29
PI STA.	45+71.71	52+89.28
PT STA.	48+06.19	55+28.26

LOCKWOOD AVENUE

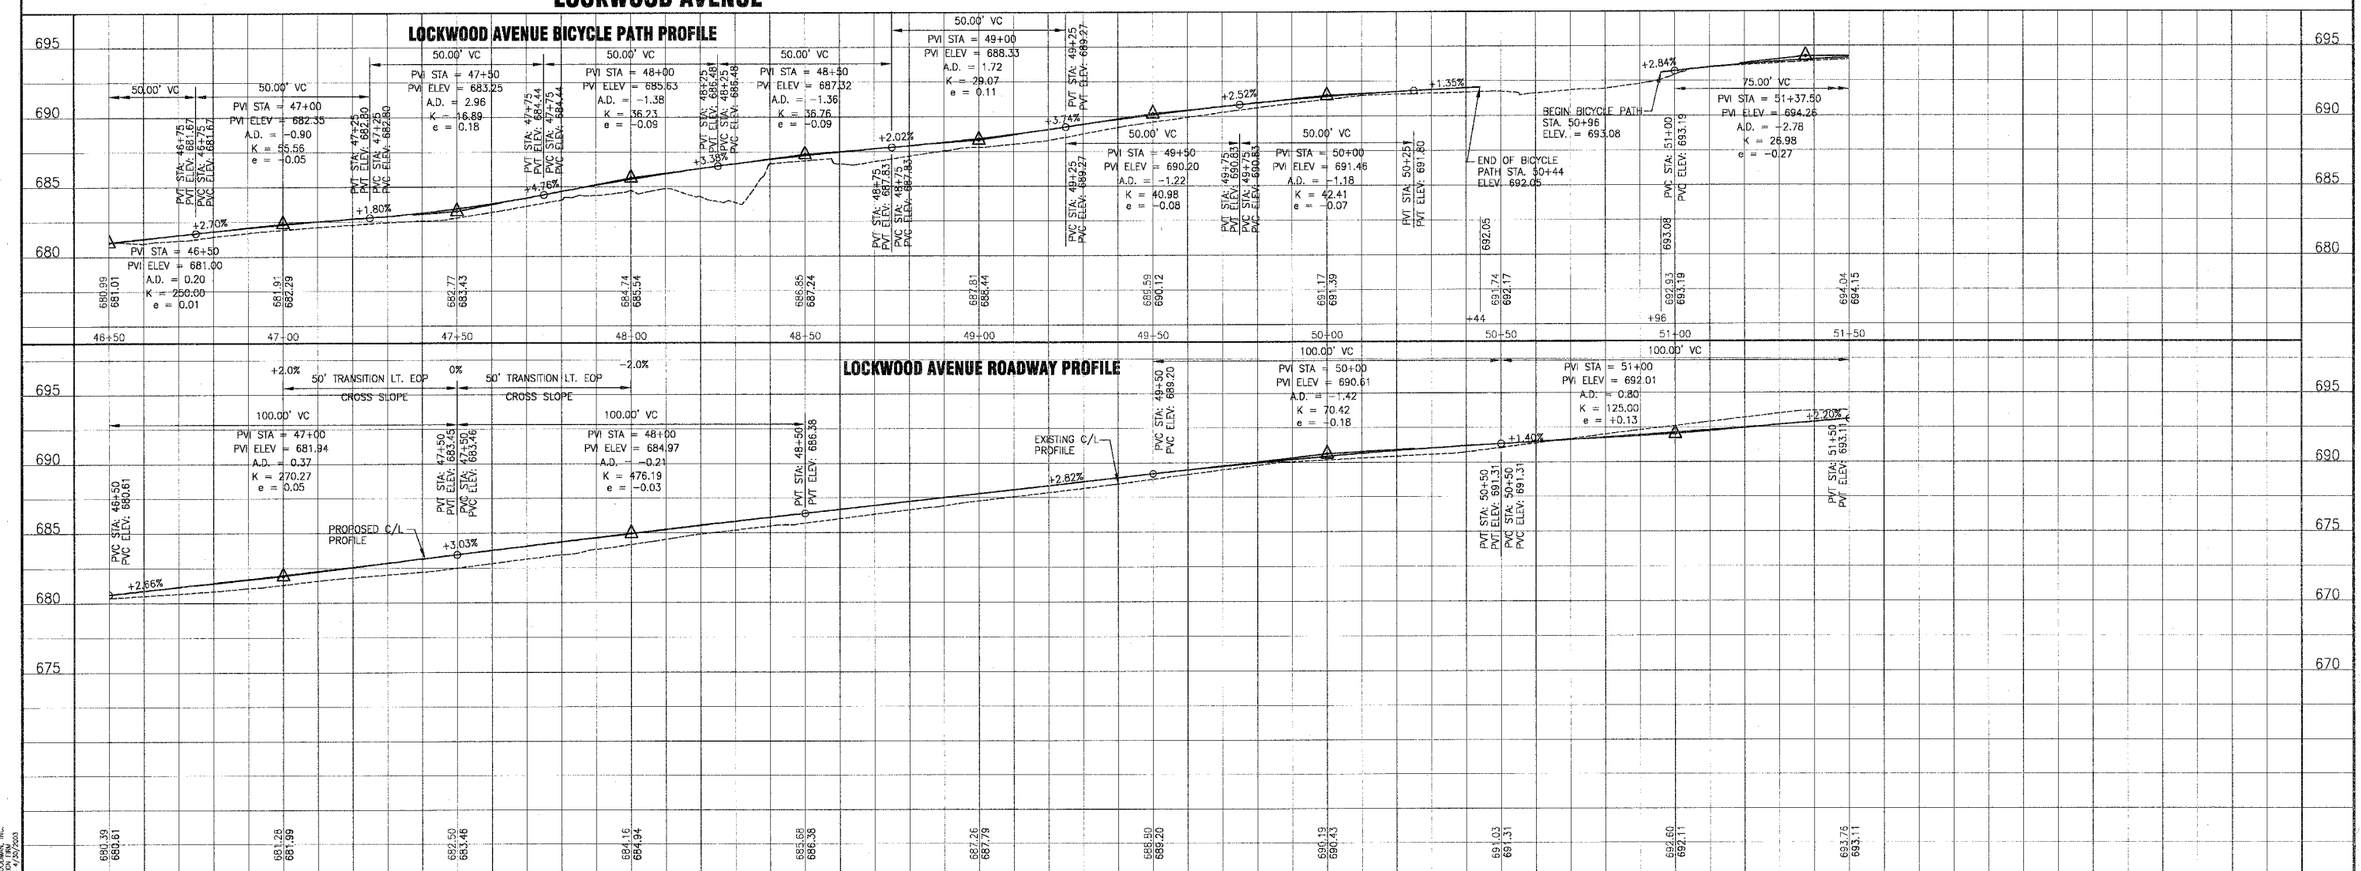

CONSULTANTS	REV. NO.	DATE	DESCRIPTION
	1	8-17-04	PER I.D.O.T. AND CITY REVIEW

* REFER TO EQUIPMENT MANUFACTURER'S SHOP DRAWINGS

LCKWD-GPRF.DWG UKB 16/AUG/04 10:40

BAXTER & WOODMAN Consulting Engineers

Baxter & Woodman
Crystal Lake, Illinois 815.459.1260
Burlington, Wisconsin 262.763.7834
Mokena, Illinois 708.478.2090
DeKalb, Illinois 815.787.3111
Crayslake, Illinois 847.223.5088
Rockford, Illinois 815.489.1551

CITY OF OAK FOREST, ILLINOIS
LOCKWOOD AVENUE IMPROVEMENTS

LOCKWOOD AVENUE
STA. 46+50 TO STA. 51+50
GEOMETRIC PLAN

DESIGNED BY	SCALE VERT: 1"=5'
NJP/MCU	HORIZ: 1"=20'
DRAWN BY	PROJECT NO.
UKB	030036
CHECKED BY	SHEET NO.
LDH	15 OF 66
DATE 6-08-04	

COPYRIGHT © 2004 BY BAXTER & WOODMAN, INC. PROJECT NO. 030036 DATE: 8/16/2004 SCALE: HZ. 1"=20' VT. 1"=5' DWG. 134-00131 - DWG 8/16/2003