F.A.U. ROUTE NO.	SECTION	COUNTY	TOTAL SHEETS	SHEET NO.
3737	97-00072-00-FP	COOK	66	30
STA. 74+50	TO STA. 79+50			
FED. ROAD DIST. NO.		ILLINOIS	FED AID PROJECT	
C-91-313-02			M-8003 (235)	

CONTRACT NO. 83772

CATCH BASINS

ST-CB 29
CATCH BASIN, TY A, TY 11 V
4' DIA.
STA. 75+00 14' RT.
FL = 682.27
INV. 678.77 12" NW & SE

ST-CB 30
CATCH BASIN, TY A, TY 11 V
4' DIA.
STA. 75+00 14' LT.
FL = 682.53
INV. 679.70 12" SE

ST-CB 31
CATCH BASIN, TY A, TY 11
4' DIA.
STA. 77+00 14' RT.
FL = 681.07
INV. 675.60 15" W & SE

ST-CB 32
CATCH BASIN, TY A, TY 11
4' DIA.
STA. 77+00 14' LT.
FL = 681.07
INV. 675.74 15" SW & E

INLETS

ST-IN 8
INLET, TY A, TY 8
STA. 76+70 31' LT.
RIM = 681.62
INV. 675.89 15" NE

STORM SEWER PIPES

ST-P 46A
SEE PROFILE

ST-P 47
5 L.F. OF 12" STORM SEWER @ 0.50%
T.B.F. = 0.8 C.Y.

ST-P 48
28 L.F. OF 12" STORM SEWER @ 3.32%
T.B.F. = 3.7 C.Y.

ST-P 49
SEE PROFILE

ST-P 49A
SEE PROFILE

ST-P 50
SEE PROFILE

ST-P 51
28 L.F. OF 15" STORM SEWER @ 0.50%
T.B.F. = 9.2 C.Y.

ST-P 52
30 L.F. OF 15" STORM SEWER @ 0.50%
T.B.F. = 10.6 C.Y.

ST-P 53
SEE PROFILE

STORM MANHOLES

ST-MH 14A
MANHOLE, TYPE A, TY 1 CL F&G
6' DIA.
STA. 74+50, 23' RT.
RIM = 683.97
INV. SEE PROFILE

ST-MH 15A
MANHOLE, TYPE A, TY 1 CL F&G
6' DIA.
STA. 75+90, 23' RT.
RIM = 682.10
INV. SEE PROFILE

ST-MH 15
MANHOLE, TYPE A, TY 1 CL F&G
6' DIA.
STA. 75+00, 23' RT.
RIM = 682.25
INV. SEE PROFILE

ST-MH 16
MANHOLE, TYPE A, TY 8
6' DIA.
STA. 76+72, 23' RT.
RIM = 681.37
INV. SEE PROFILE

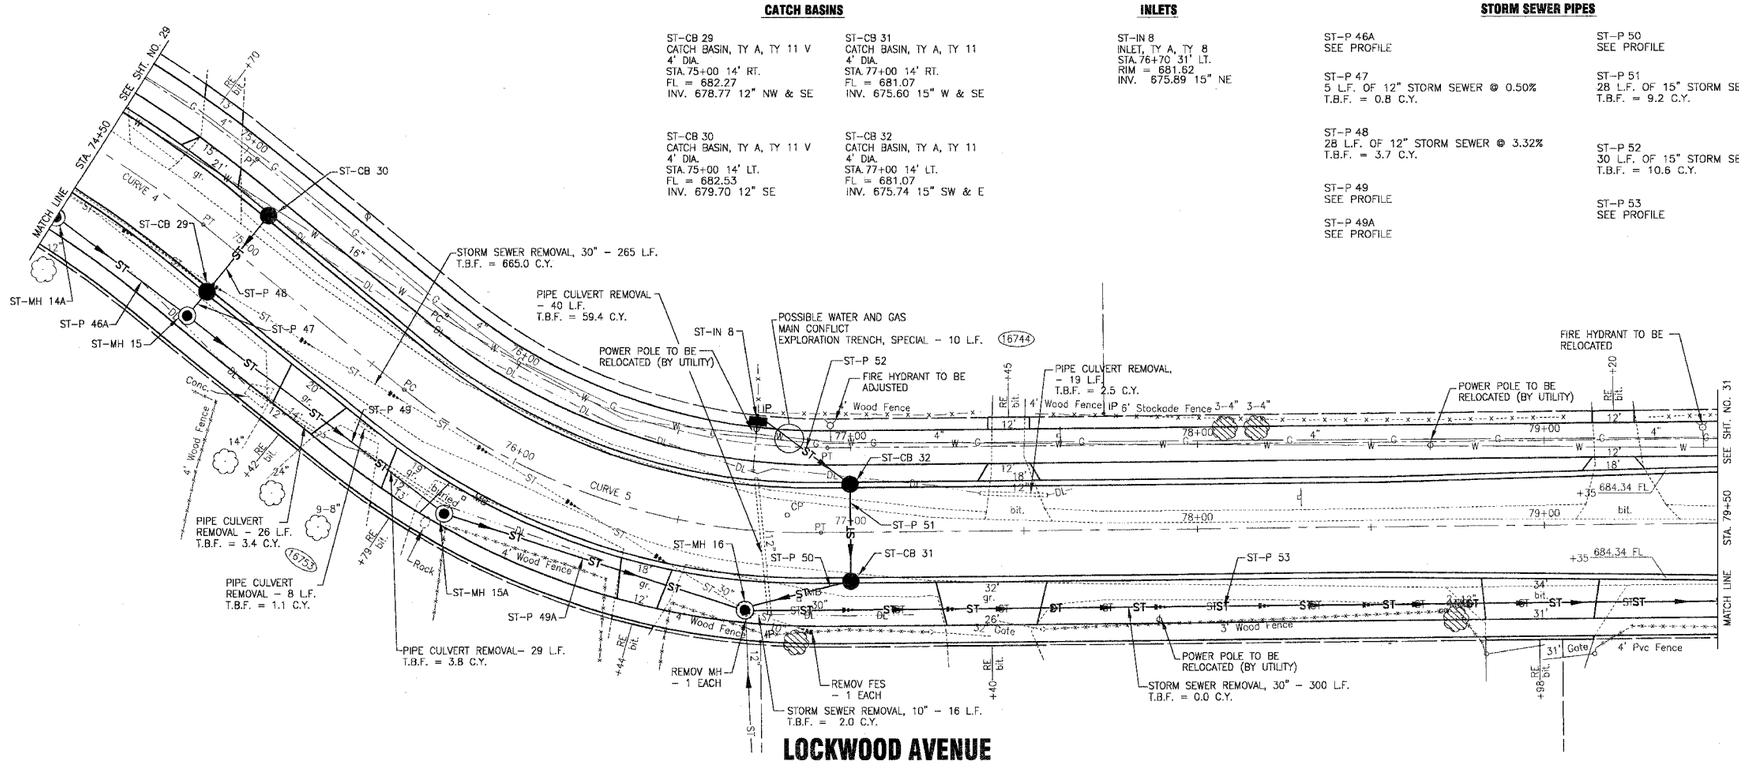

SCALE: 1" = 20'

LOCKWOOD AVENUE

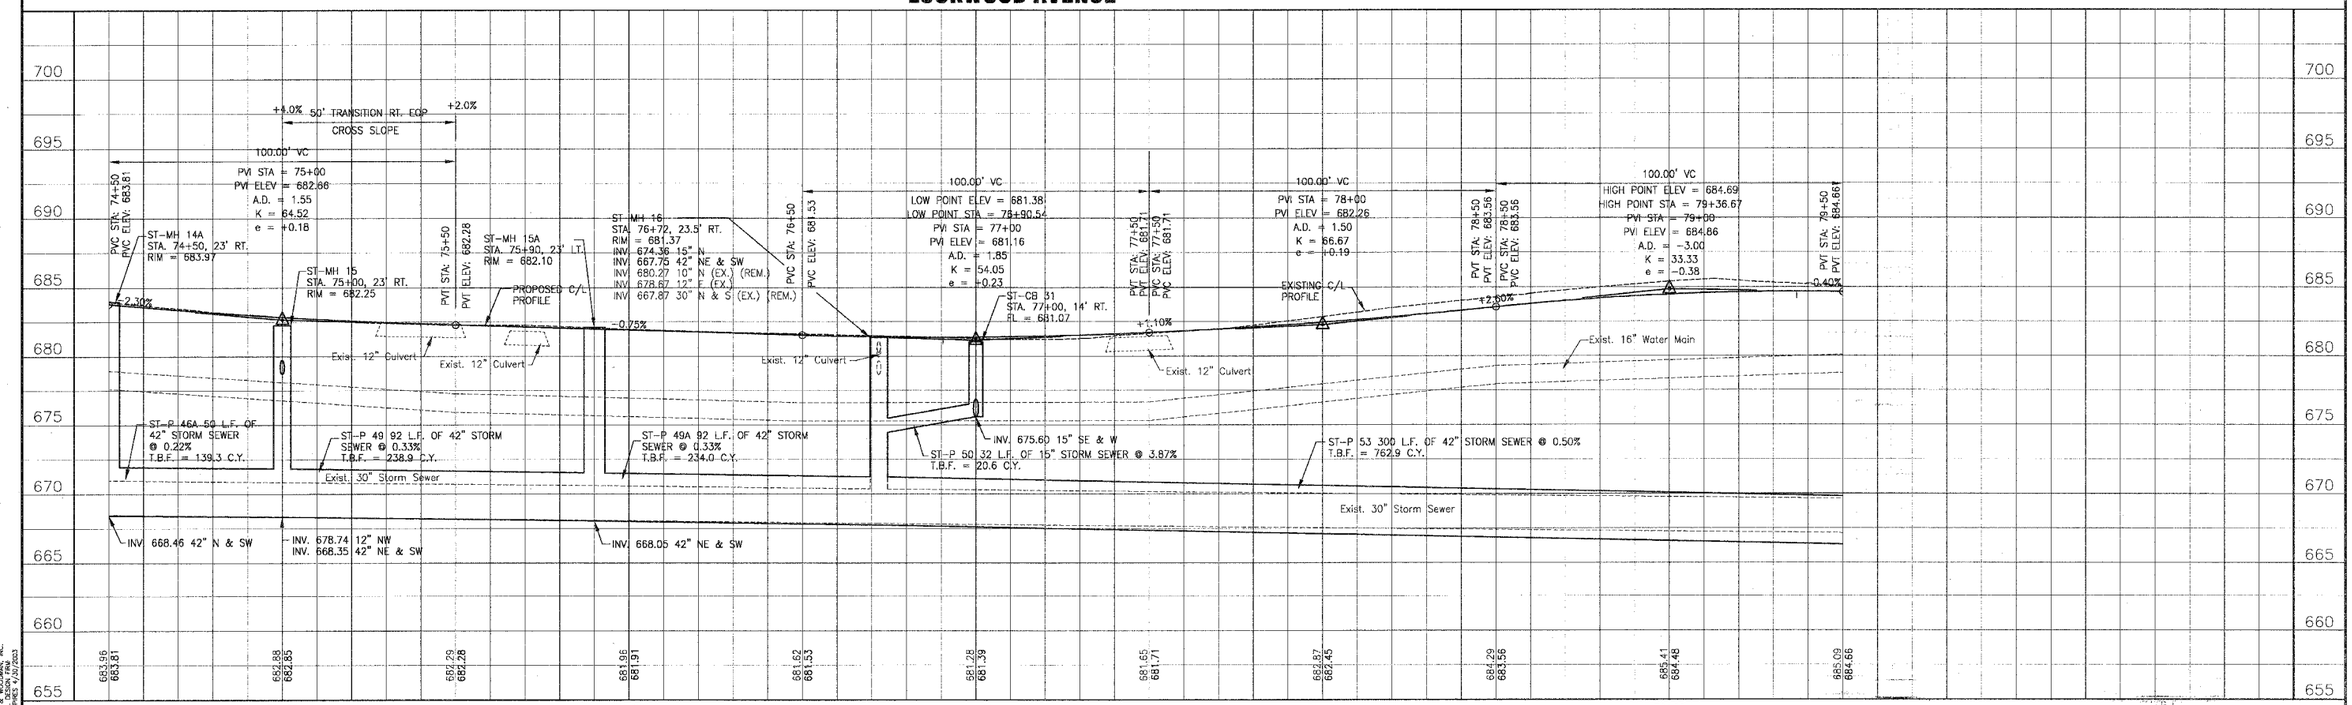

CONSULTANTS	REV. NO.	DATE	DESCRIPTION
	1	8-17-04	PER I.D.O.T. AND CITY REVIEW

* REFER TO EQUIPMENT MANUFACTURER'S SHOP DRAWINGS

LCKWD-DPRF.DWG UKB 16/AUG/04 10:19

BAXTER & WOODMAN Consulting Engineers

Baxter & Woodman
Crystal Lake, Illinois 815.459.1260
Burlington, Wisconsin 262.763.7834
Mokena, Illinois 708.478.2090
DeKalb, Illinois 815.787.3111
Crayslake, Illinois 847.223.5088
Rockford, Illinois 815.489.1551

CITY OF OAK FOREST, ILLINOIS
LOCKWOOD AVENUE
IMPROVEMENTS

LOCKWOOD AVENUE
STA. 74+50 TO 79+50
DRAINAGE & UTILITY PLAN

DESIGNED BY NJP/MCU	SCALE VERT: 1"=5' HORIZ: 1"=20'
DRAWN BY UKB	PROJECT NO. 030036
CHECKED BY LDH	SHEET NO.
DATE 6-08-04	30 OF 66

COPYRIGHT © 2004, BY BAXTER & WOODMAN, INC.
STATE OF ILLINOIS - PROFESSIONAL DESIGN FIRM
LICENSE NO. 184-000707 - NO REPRODUCTIONS FOR PURPOSES