F.A.U. ROUTE NO.	SECTION	COUNTY	TOTAL SHEETS	SHEET NO.
3737	97-00072-00-FP	COOK	66	33
STA.	TO STA.			
FED. ROAD DIST. NO. C-91-313-02		ILLINOIS	FED AID PROJECT M-8003 (235)	

CONTRACT NO. 83772

SUGGESTED CONSTRUCTION STAGING – STAGE II

1. PROVIDE TRAFFIC CONTROL AND PROTECTION. CONSTRUCTION OPERATIONS INVOLVING THE TEMPORARY CLOSING OF DRIVES OR ROADS SHALL NOT BE COMMENCED WITHOUT AT LEAST THREE DAYS PRIOR NOTICE TO THE CITY BY THE CONTRACTOR.
2. PROVIDE ALL NECESSARY EROSION CONTROL MEASURES.
3. PROVIDE NECESSARY BITUMINOUS CONCRETE TEMPORARY WIDENING TO CREATE AN 11-FOOT LANE, OFFSET 2-FOOT EAST OF THE PROPOSED CENTERLINE OF THE ROAD TO ALLOW NORTHBOUND TRAFFIC ONLY.
4. CONSTRUCT AGGREGATE SUBGRADE, COMBINATION CONCRETE CURB AND GUTTER, BITUMINOUS BIKE PATH AND BITUMINOUS BINDER COURSE.

SUGGESTED CONSTRUCTION STAGING – STAGE III

1. REMOVE OR RELOCATE (AS NECESSARY) ALL STAGE II TRAFFIC CONTROL AND PROTECTION MEASURES. DIRECT TRAFFIC TO COMPLETED (BINDER COURSE) SIDE OF ROADWAY AND CONTINUE TO ALLOW ONE-WAY NORTHBOUND TRAFFIC ONLY.
2. REMOVE REMAINING HALF OF PAVEMENT, INCLUDING TEMPORARY WIDENING MEASURES INSTALLED IN STAGE II. CONSTRUCT STORM SEWER LATERAL CONNECTIONS.
3. CONSTRUCT AGGREGATE SUBGRADE, COMBINATION CONCRETE CURB AND GUTTER, PORTLAND CEMENT CONCRETE SIDEWALK AND BITUMINOUS BINDER COURSE.
4. COMPLETE LANDSCAPING, RESTORATION AND CLEAN UP BOTH SIDES OF ROADWAY.
5. CONSTRUCT FINAL BITUMINOUS CONCRETE SURFACE COURSE.
6. INSTALL THERMOPLASTIC PAVEMENT MARKINGS.
7. OPEN ROAD TO TRAFFIC.

LOCAL DETOUR PLAN

NOTE: TWO TYPE B FLASHING LIGHTS CONFORMING TO THE "MANUAL ON UNIFORM TRAFFIC CONTROL DEVICES," LATEST EDITION, SHALL BE PLACED ON EACH TYPE III BARRICADE.

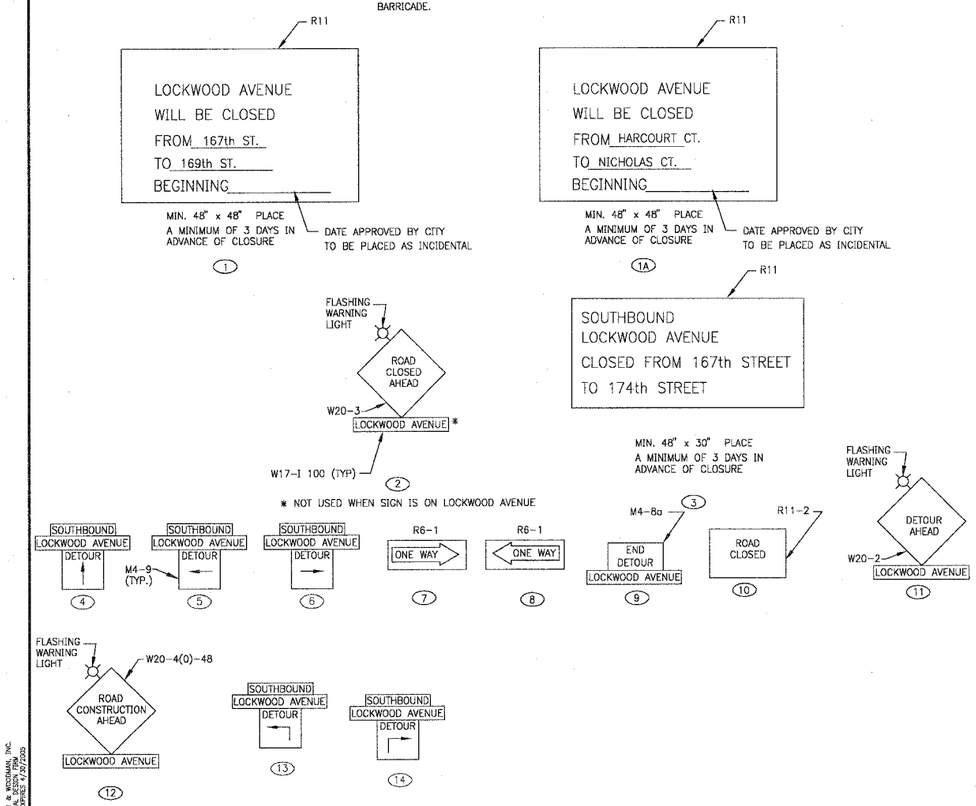

SCALE: 1" = 400'

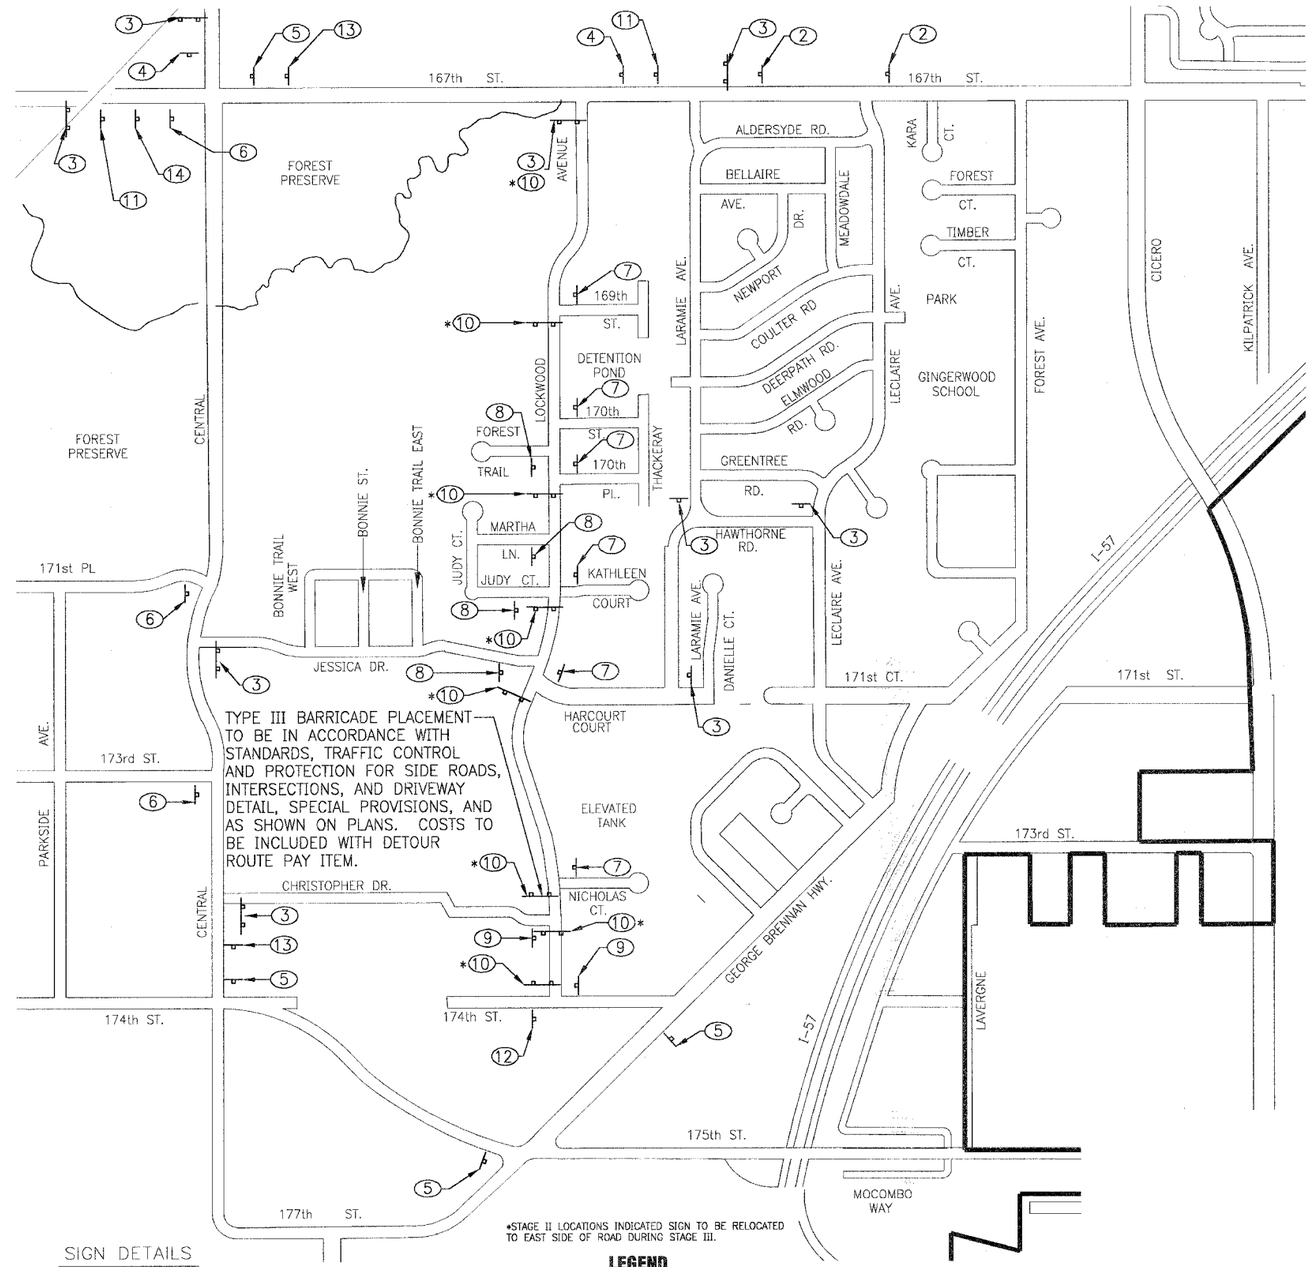

*STAGE II LOCATIONS INDICATED SIGN TO BE RELOCATED TO EAST SIDE OF ROAD DURING STAGE III.

SIGN DETAILS

(SEE LOCAL DETOUR PLAN FOR LOCATIONS)

NOTE: TWO TYPE B FLASHING LIGHTS CONFORMING TO THE "MANUAL ON UNIFORM TRAFFIC CONTROL DEVICES," LATEST EDITION, SHALL BE PLACED ON EACH TYPE III BARICADE.

LEGEND

SIGN

TWO TYPE III BARRICADES WITH (1) (1A) (10) OR (3) UNLESS OTHERWISE NOTED

CONSULTANTS	REV. NO.	DATE	DESCRIPTION
	1	8-17-04	PER I.D.O.T. AND CITY REVIEW

* REFER TO EQUIPMENT MANUFACTURER'S SHOP DRAWINGS

30036-DTOUR.DWG UKB 25/AUG/04 10:27

BAXTER & WOODMAN Consulting Engineers

Baxter & Woodman
Crystal Lake, Illinois 815.459.1260
Burlington, Wisconsin 262.763.7834
Mokena, Illinois 708.478.2090
DeKalb, Illinois 815.787.3111
Crayslake, Illinois 847.223.5088
Rockford, Illinois 815.489.1551

CITY OF OAK FOREST, ILLINOIS
LOCKWOOD AVENUE IMPROVEMENTS

MAINTENANCE OF TRAFFIC
STAGE II & III DETOUR ROUTE

DESIGNED BY	SCALE
NJP/MU	AS NOTED
DRAWN BY UKB	PROJECT NO. 030036
CHECKED BY LDH	SHEET NO.
DATE 6-08-04	**33 OF 66**

COPYRIGHT © 2004, BY BAXTER & WOODMAN, INC. STATE OF ILLINOIS – PROFESSIONAL DESIGN FIRM LICENSE NO. – 184-001114 – EXPIRES 4/30/2005