F.A.U. ROUTE NO.	SECTION	COUNTY	TOTAL SHEETS	SHEET NO.
3737	97-00072-00-FP	COOK	66	39
STA. 53+50	TO STA. 84+55.05			
FED. ROAD DIST. NO. C-91-313-02	ILLINOIS	FED AID PROJECT M-8003 (235)		

CONTRACT NO. 83772

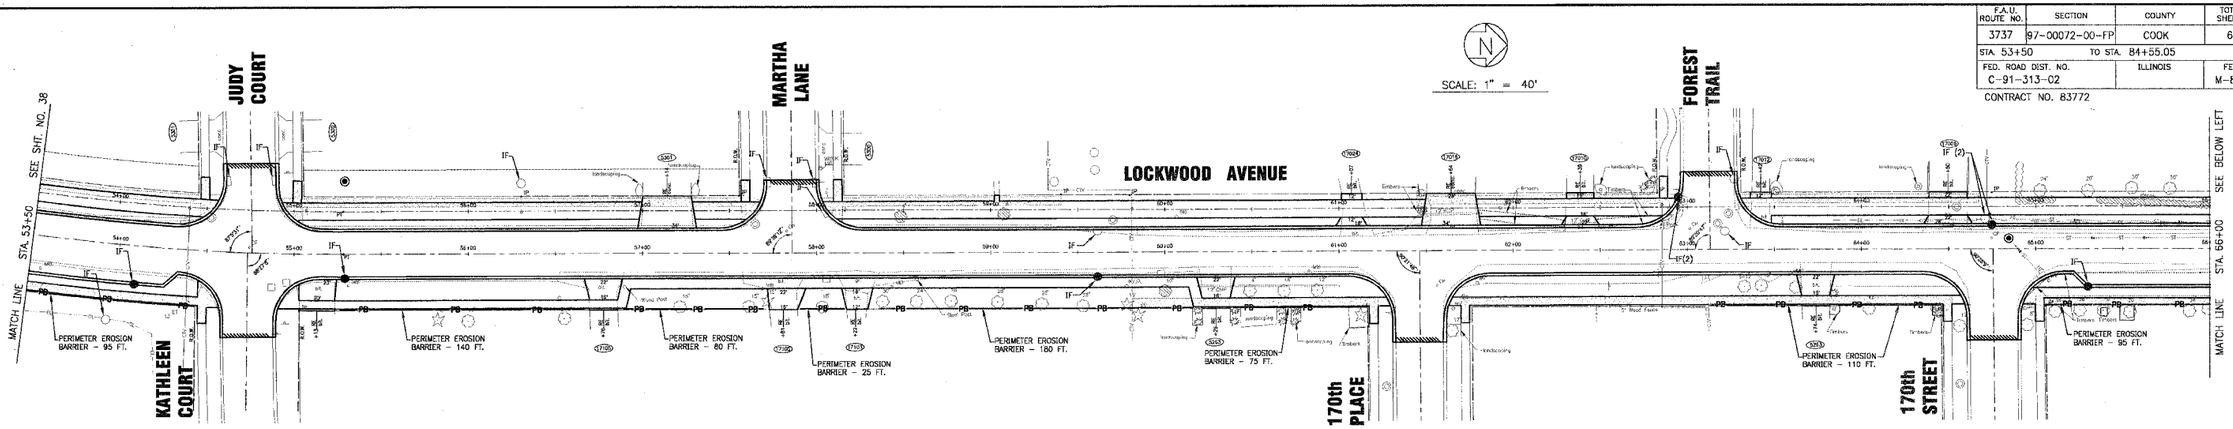

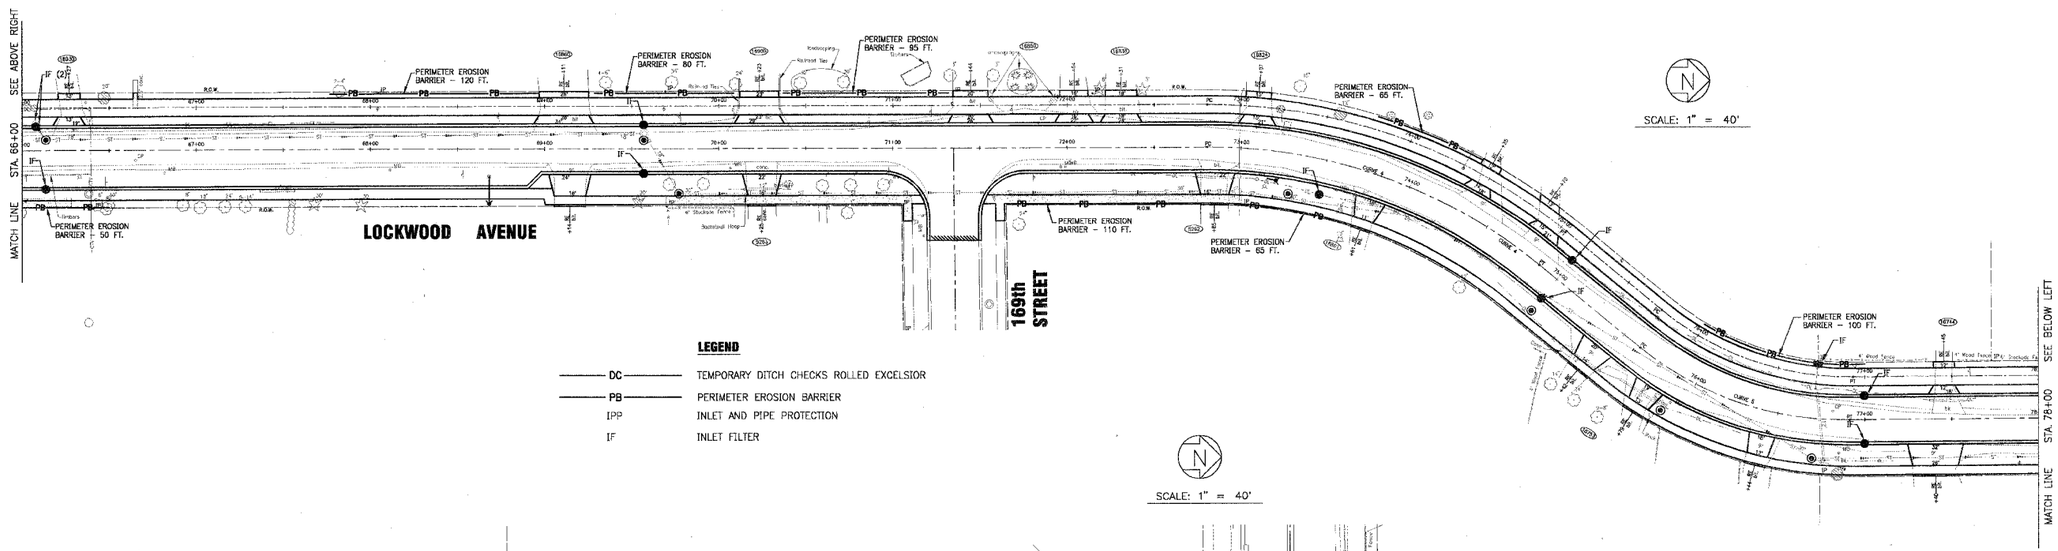

LEGEND

DC	TEMPORARY DITCH CHECKS ROLLED EXCELSIOR
PB	PERIMETER EROSION BARRIER
IPP	INLET AND PIPE PROTECTION
IF	INLET FILTER

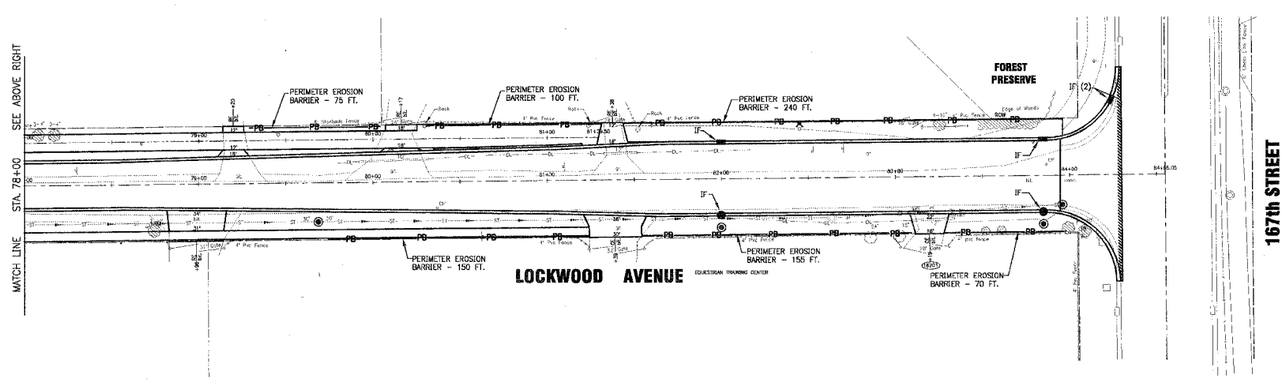

CONSULTANTS	REV. NO.	DATE	DESCRIPTION
* REFER TO EQUIPMENT MANUFACTURER'S SHOP DRAWINGS	3036-EROS.DWG		UKB 25/AUG/04 07:46

BAXTER & WOODMAN
Consulting Engineers

Baxter & Woodman
Crystal Lake, Illinois 815.459.1260
Burlington, Wisconsin 262.763.7834
Mokena, Illinois 708.478.2090
DeKalb, Illinois 815.787.3111
Grayslake, Illinois 847.223.5088
Rockford, Illinois 815.489.1551

CITY OF OAK FOREST, ILLINOIS
LOCKWOOD AVENUE
IMPROVEMENTS

TEMPORARY EROSION CONTROL PLAN
LOCKWOOD AVENUE
STA. 53+50 TO STA. 84+55

DESIGNED BY NJP	SCALE HORIZ: 1"=10'
DRAWN BY UKB	PROJECT NO. 030036
CHECKED BY LDH	SHEET NO.
DATE 6-08-04	39 OF 66

COPYRIGHT © 2004 BY BAXTER & WOODMAN, INC.
STATE OF ILLINOIS - PROFESSIONAL DESIGN FIRM
LICENSE NO. 184-001121 - EXPIRES 4/30/2005