F.A.U. ROUTE NO.	SECTION	COUNTY	TOTAL SHEETS	SHEET NO.
3737	97-00072-00-FP	COOK	66	55

STA. 48+00 TO STA. 50+00

FED. ROAD DIST. NO.	ILLINOIS	FED AID PROJECT
C-91-313-02		M-8003 (235)

CONTRACT NO. 83772

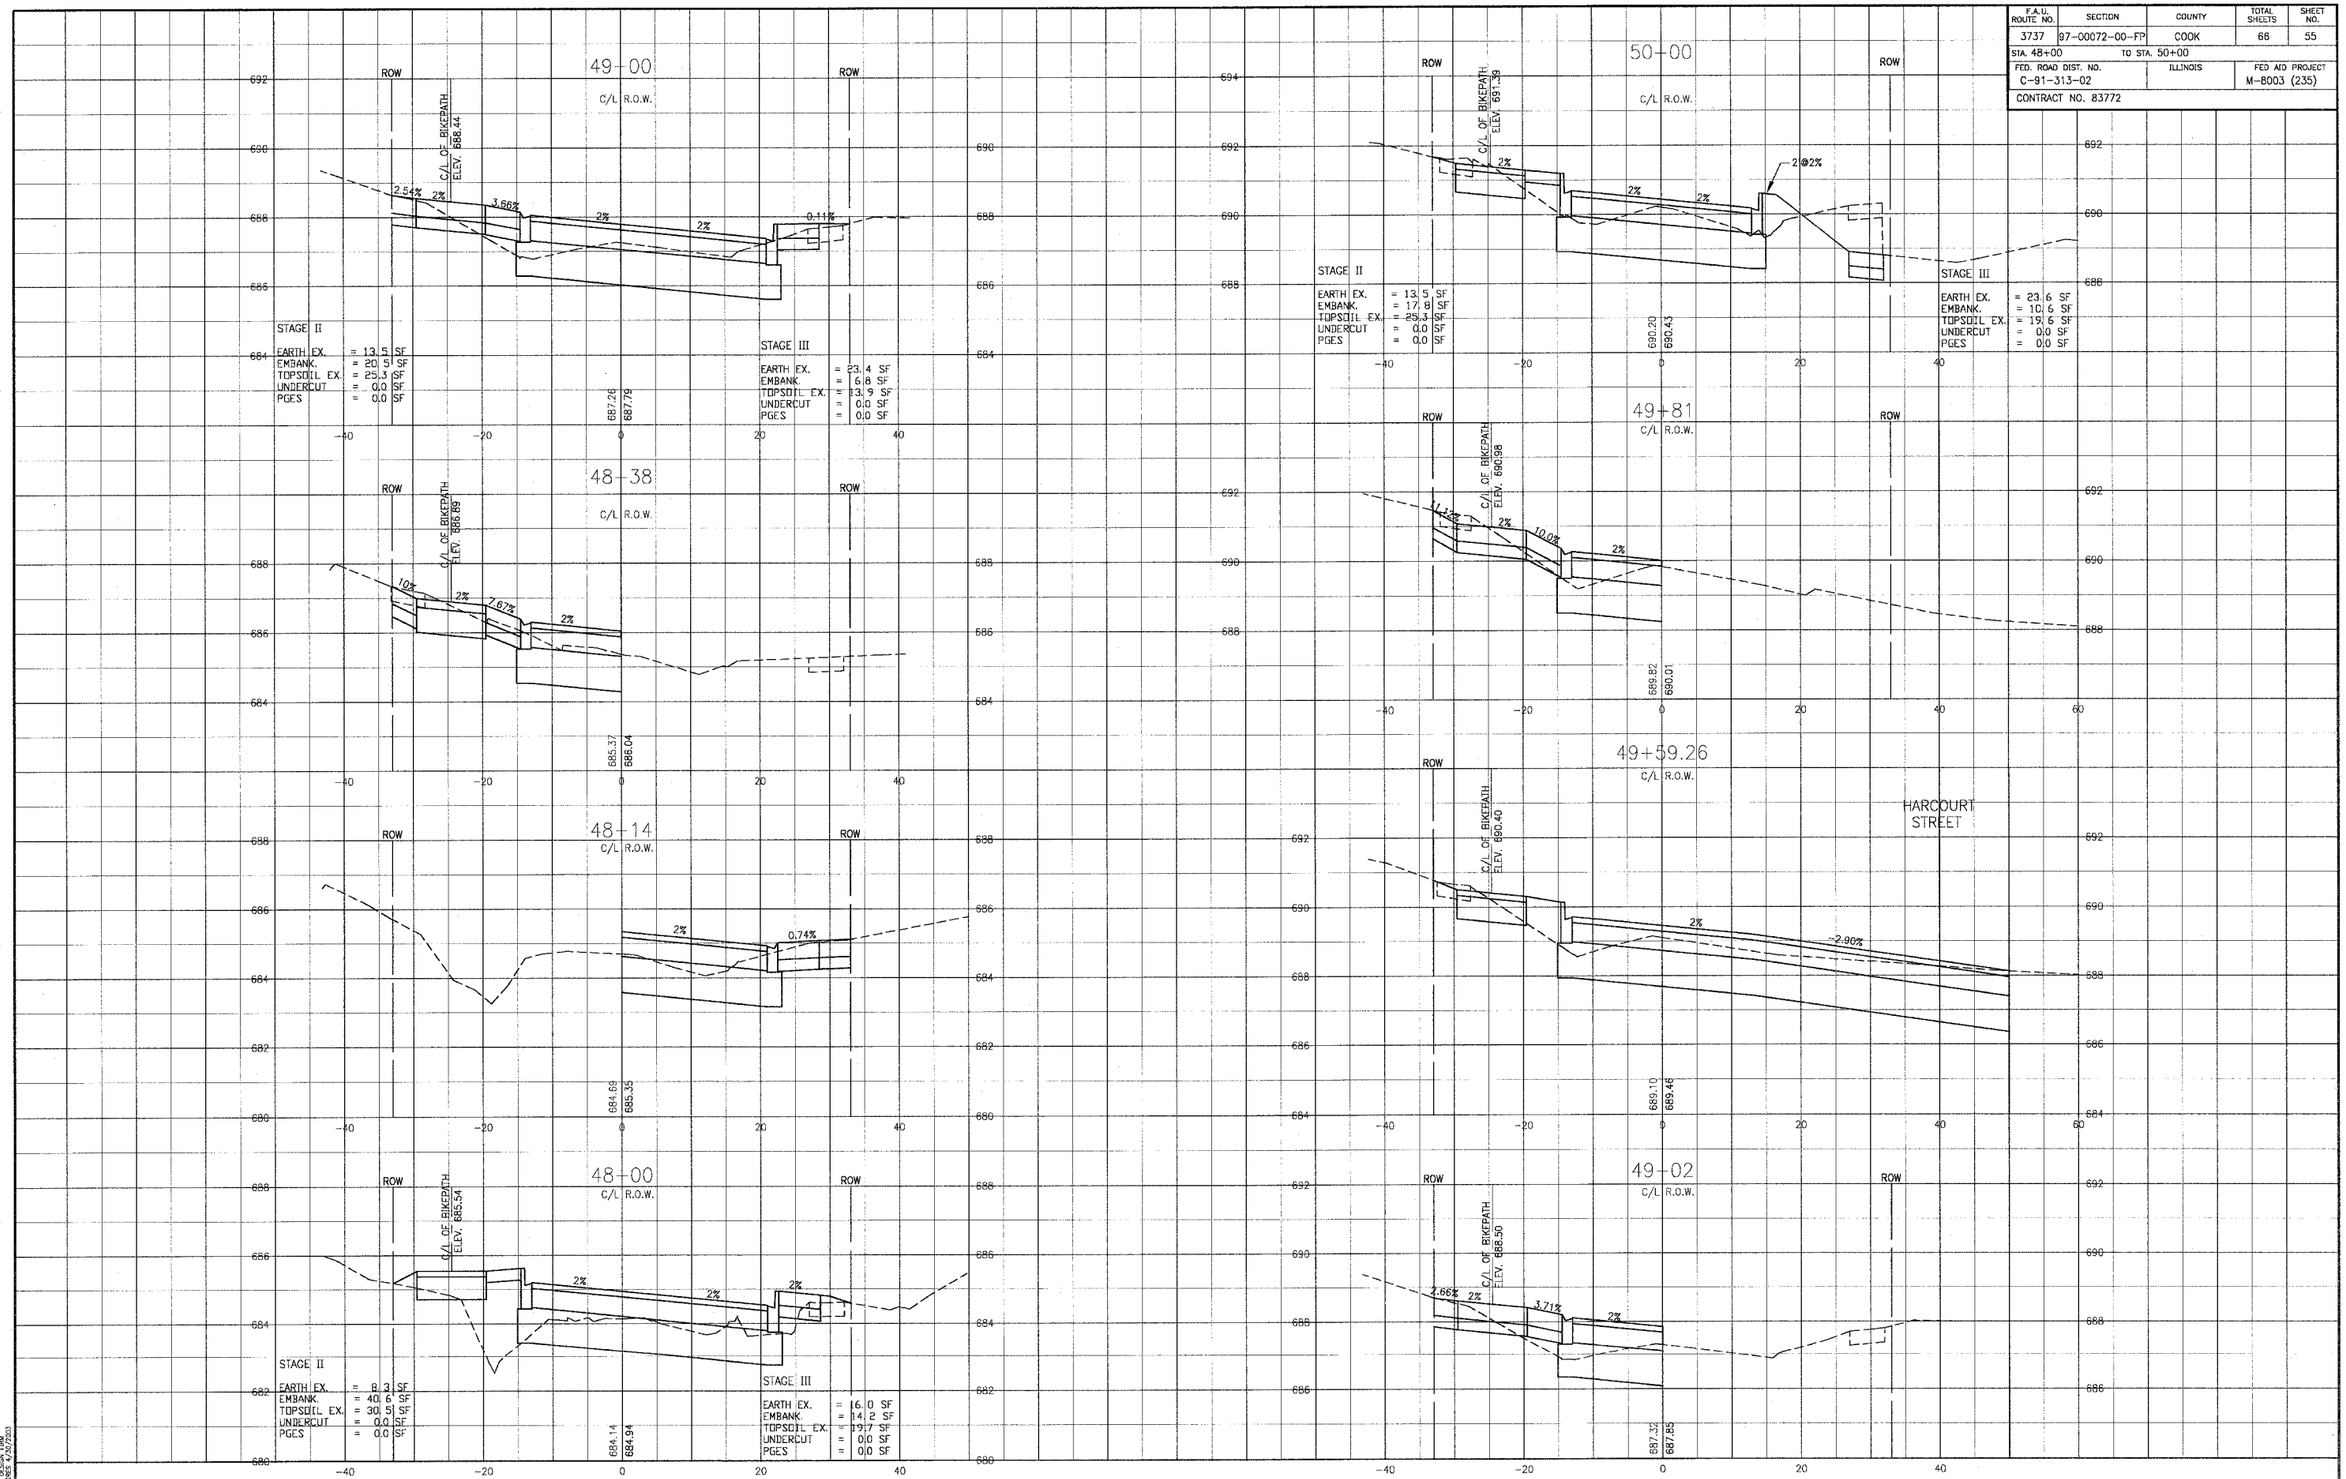

CONSULTANTS	REV. NO.	DATE	DESCRIPTION
	1	8-17-04	PER I.D.O.T. AND CITY REVIEW

* REFER TO EQUIPMENT MANUFACTURER'S SHOP DRAWINGS

LCKWD-XS.DWG UKB 25/AUG/04 07:49

BAXTER & WOODMAN Consulting Engineers

Baxter & Woodman
Crystal Lake, Illinois 815.459.1260
Burlington, Wisconsin 262.763.7834
Mokena, Illinois 708.478.2090
DeKalb, Illinois 815.787.3111
Crayslake, Illinois 847.223.5088
Rockford, Illinois 815.489.1551

CITY OF OAK FOREST, ILLINOIS
LOCKWOOD AVENUE IMPROVEMENTS

CROSS SECTION
LOCKWOOD AVENUE
STA. 48+00 TO STA. 50+00

DESIGNED BY	SCALE VERT: 1"=2' HORIZ: 1"=10'
NJP	
DRAWN BY	PROJECT NO.
UKB	030036
CHECKED BY	SHEET NO.
LDH	55 OF 66
DATE 6-08-04	

COPYRIGHT © 2004, BY BAXTER & WOODMAN, INC.
STATE OF ILLINOIS - PROFESSIONAL DESIGN FIRM
LICENSE NO. - 184-001127 - EXPIRES 4/30/2005