F.A.U. RTE.	SECTION	COUNTY	TOTAL SHEETS	SHEET NO.
547	02-11113-00-BR	WILL	17	05
STA.		TO STA.		
FED. ROAD DIST. NO.	ILLINOIS	FED. AID PROJECT		

CONTRACT # 83777

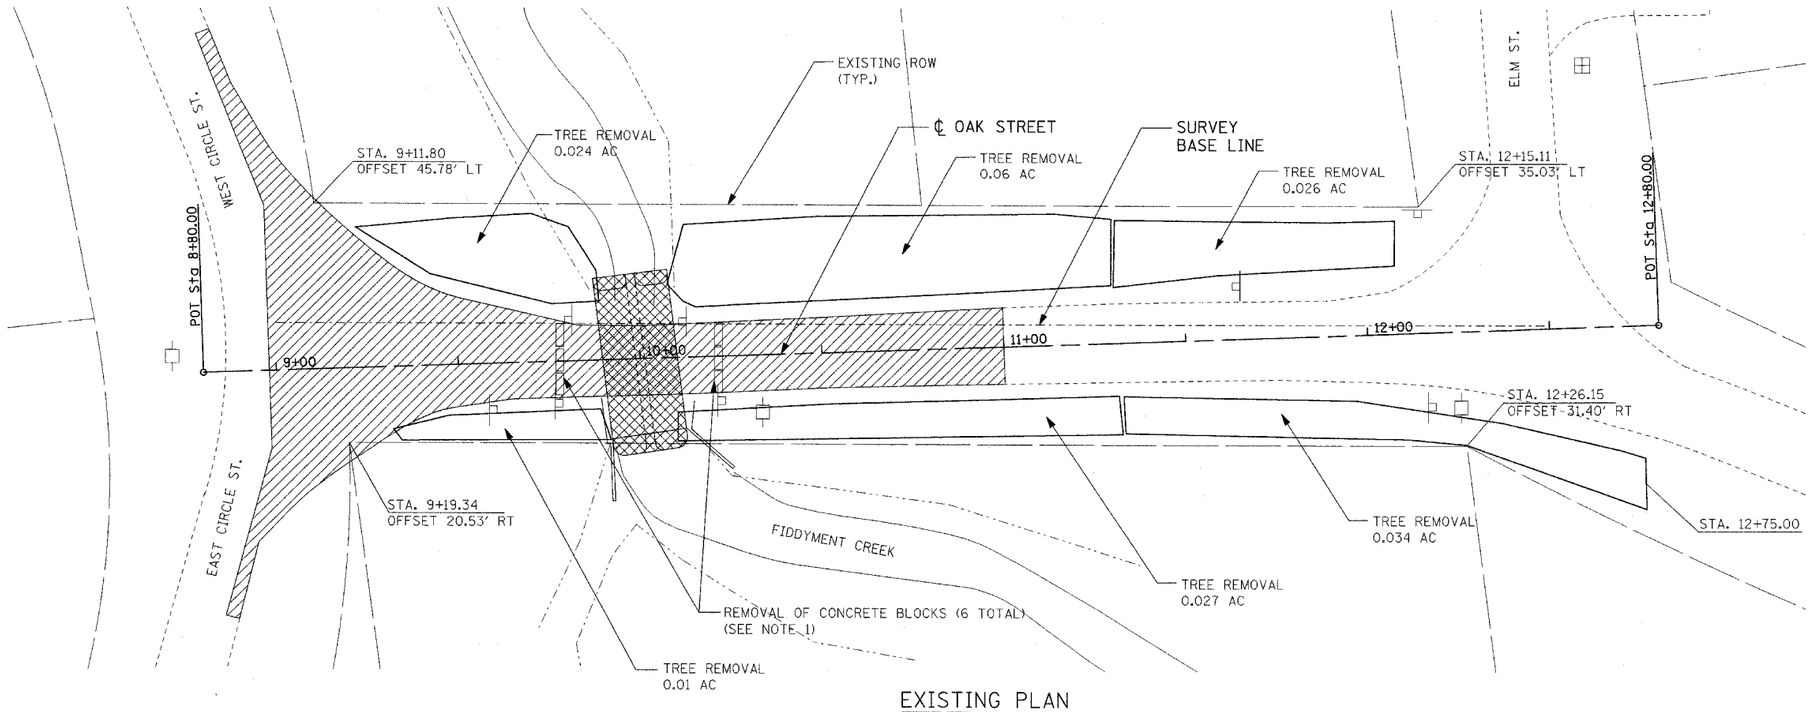

EXISTING PLAN

NOTES

1. COST OF REMOVAL OF CONCRETE BLOCKS SHALL BE INCLUDED IN THE UNIT PRICE OF REMOVAL OF EXISTING STRUCTURES.

LEGEND

REMOVAL OF EXISTING STRUCTURE

PAVEMENT REMOVAL

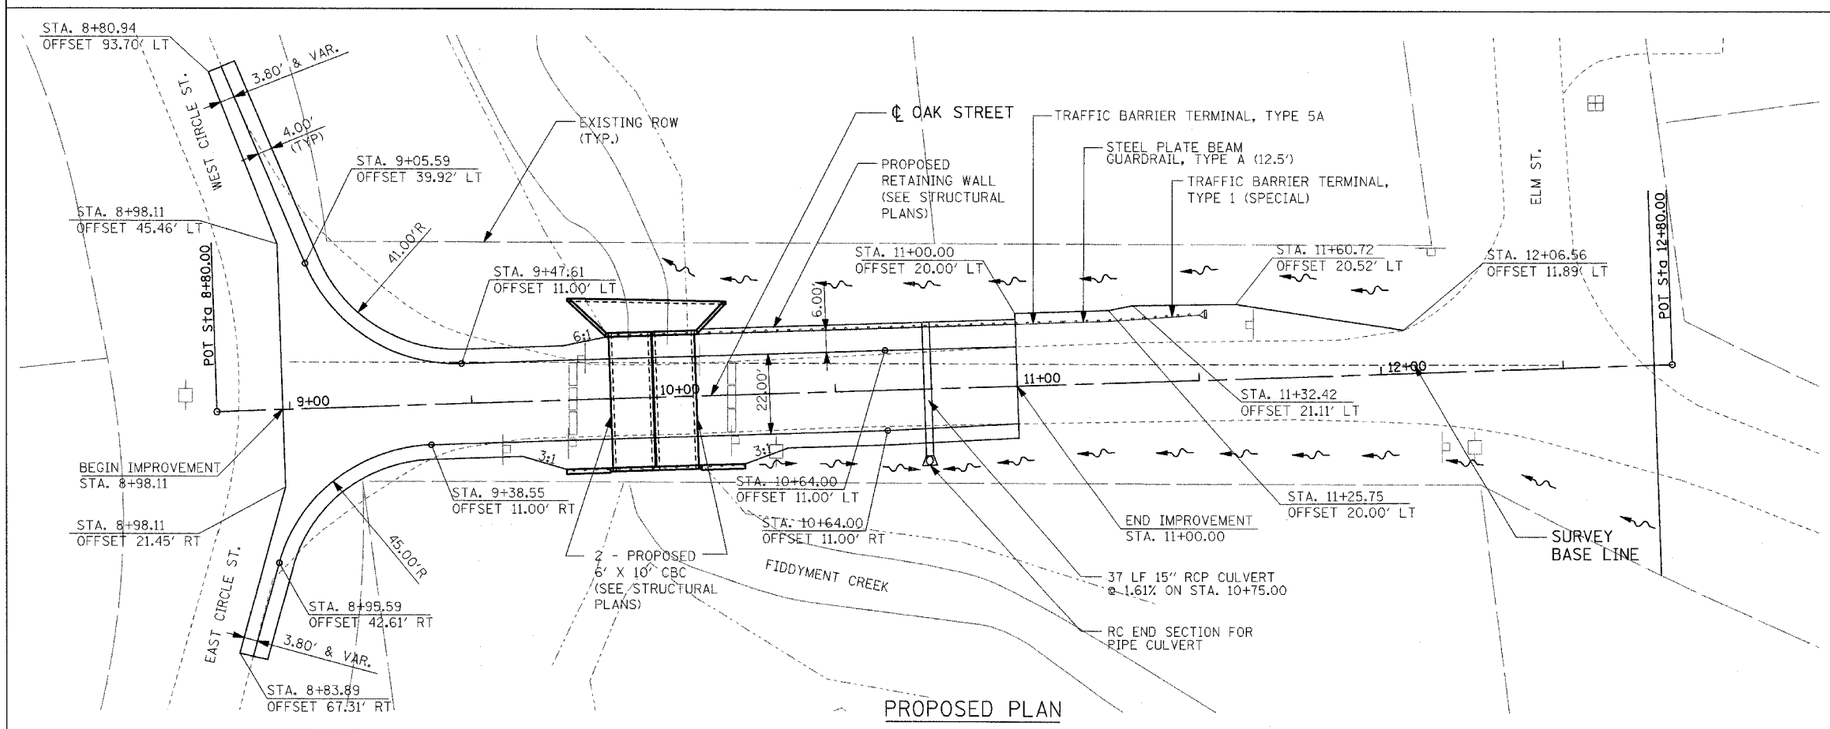

PROPOSED PLAN

NOTES

1. SEE STRUCTURAL SHEETS FOR CULVERT DETAILS

REVISIONS	
NAME	DATE

LOCKPORT TOWNSHIP
F.A.U. (547) OAK STREET OVER FIDDYMENT CREEK
WILL COUNTY

ROADWAY REMOVAL & PROPOSED PLAN

SCALE: 1"=20'
DATE: 07/22/04
DRAWN BY: MK
CHECKED BY:

TENG

TENG & ASSOCIATES, INC.
ENGINEERS/ARCHITECTS/PLANNERS
205 N. MICHIGAN AVE. CHICAGO, IL 60601
TELEPHONE: 312/616-0000

..\TTB0006G.DGN, ..\ALT000J3.DGN, ..\RDW000J2.DGN, ..\TP0000J6.DGN, ..\ALT000J3.DGN, ..\RDW000J2.DGN, ..\TP0000J6.DGN, ..\GPE0000F.DGN KARNATMR
8-31-2004,14:23:04 S:\DOCUMENT\02332502\CIVIL\DGN\RDW000KA.DGN
1 2 