| F.A.U. RTE. | SECTION | COUNTY | TOTAL SHEETS | SHEET NO. |
|---|---|---|---|---|
| 547 | 02-11113-00-BR | WILL | 17 | 06 |
| STA. | | TO STA. | | |
| FED. ROAD DIST. NO. | ILLINOIS | FED. AID PROJECT | | |

CONTRACT # 83777

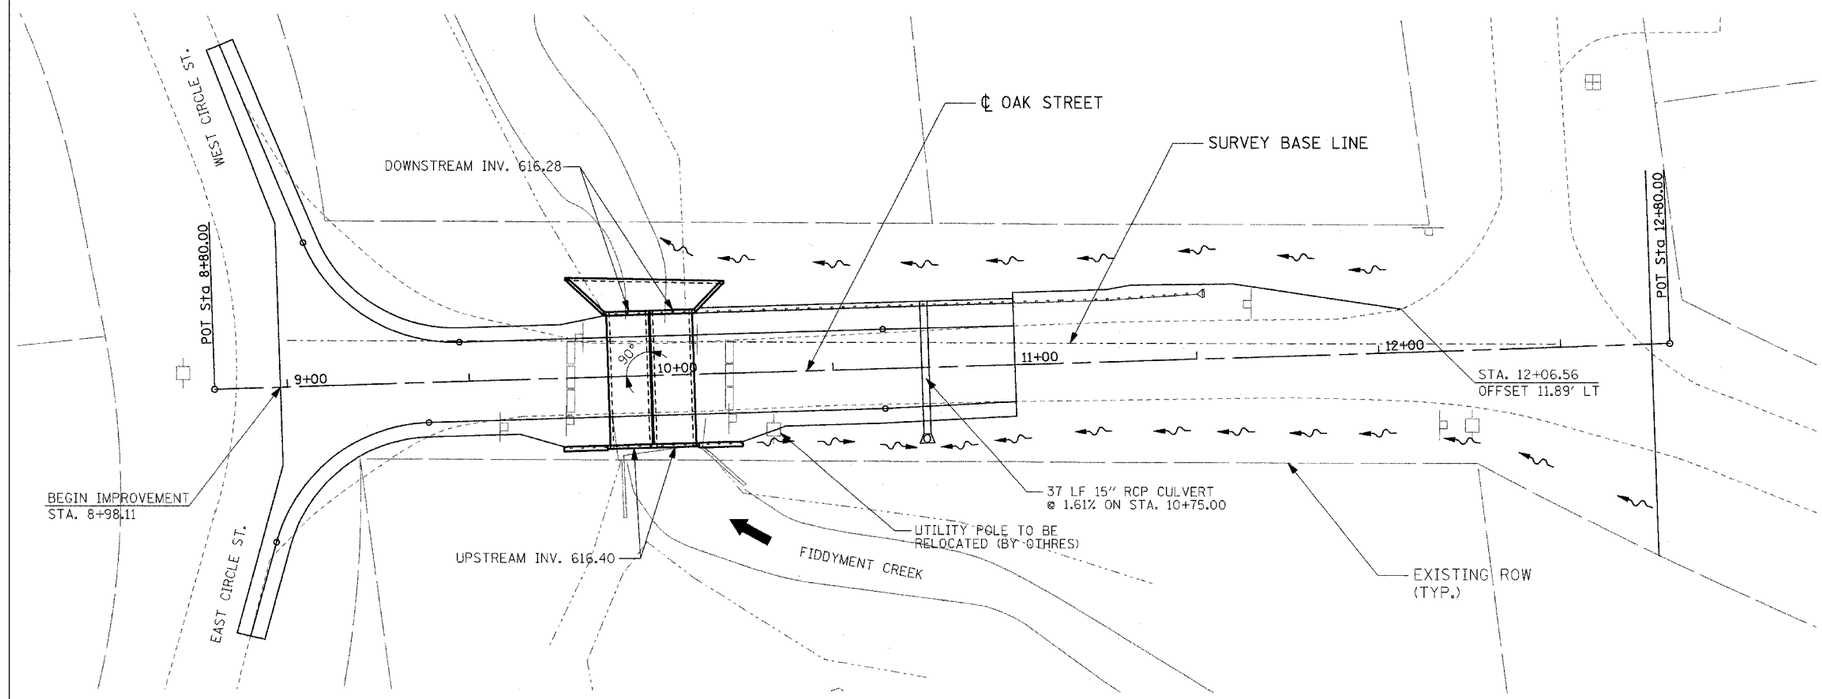


NOTES

1. SEE SHEET NO. 05 FOR PROPOSED ROADWAY PLAN.
2. SEE STRUCTURAL SHEETS FOR CULVERT DETAILS

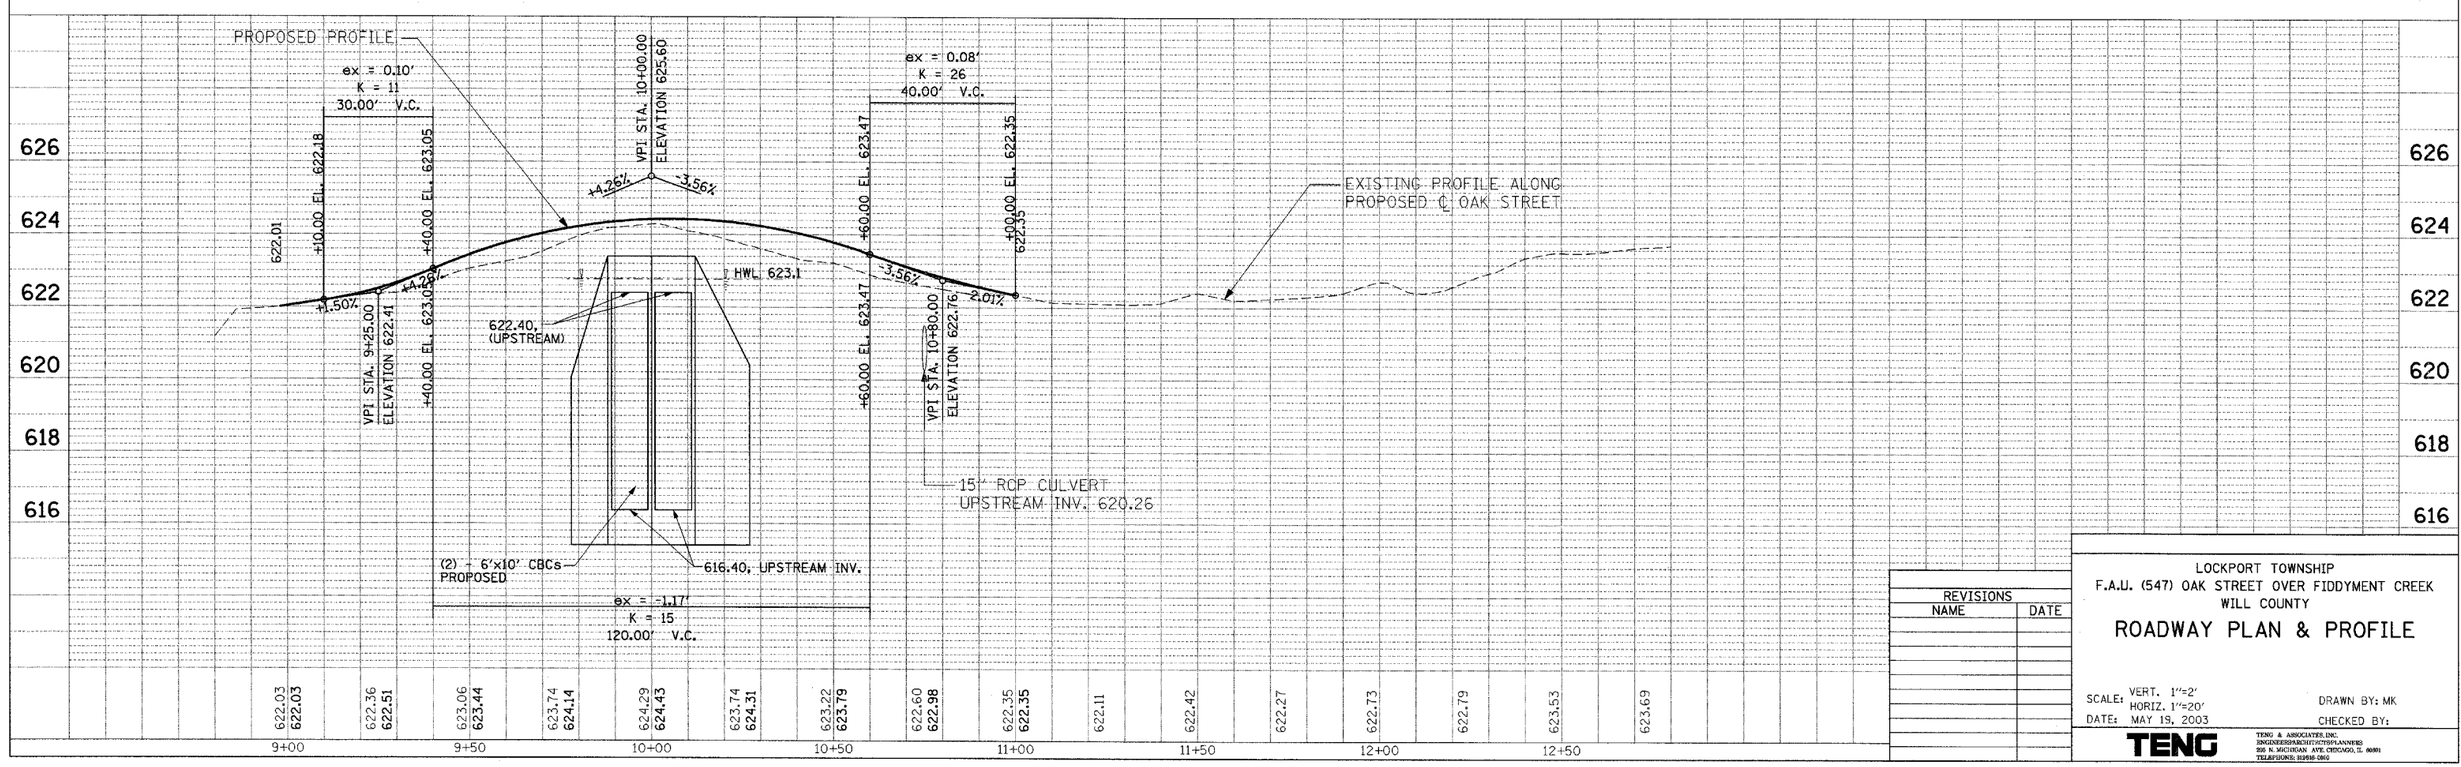


| REVISIONS | |
|---|---|
| NAME | DATE |

LOCKPORT TOWNSHIP
F.A.U. (547) OAK STREET OVER FIDDYMENT CREEK
WILL COUNTY

# ROADWAY PLAN & PROFILE

SCALE: VERT. 1"=2'
HORIZ. 1"=20'
DATE: MAY 19, 2003

DRAWN BY: MK
CHECKED BY:

TENG

TENG & ASSOCIATES, INC.
ENGINEERS/ARCHITECTS/PLANNERS
205 N. MICHIGAN AVE. CHICAGO, IL 60601
TELEPHONE: 312/616-0800

PLAN: SURVEYED / PLOTTED / ALIGNMENT CHECKED / RT. OF WAY CHECKED / CADD FILE NAME / NOTE BOOK NO. / BY / DATE

PROFILE: SURVEYED / PLOTTED / GRADES CHECKED / B.M. NOTED / STRUCTURE NOTATNS CHKD / NOTE BOOK NO. / BY / DATE

KARNATMR