F.A.U. RTE.	SECTION	COUNTY	TOTAL SHEETS	SHEET NO.
547	02-11113-00-BR	WILL	17	08
STA.		TO STA.		
FED. ROAD DIST. NO.	ILLINOIS	FED. AID PROJECT		

CONTRACT # 83777

DETOUR ROUTE

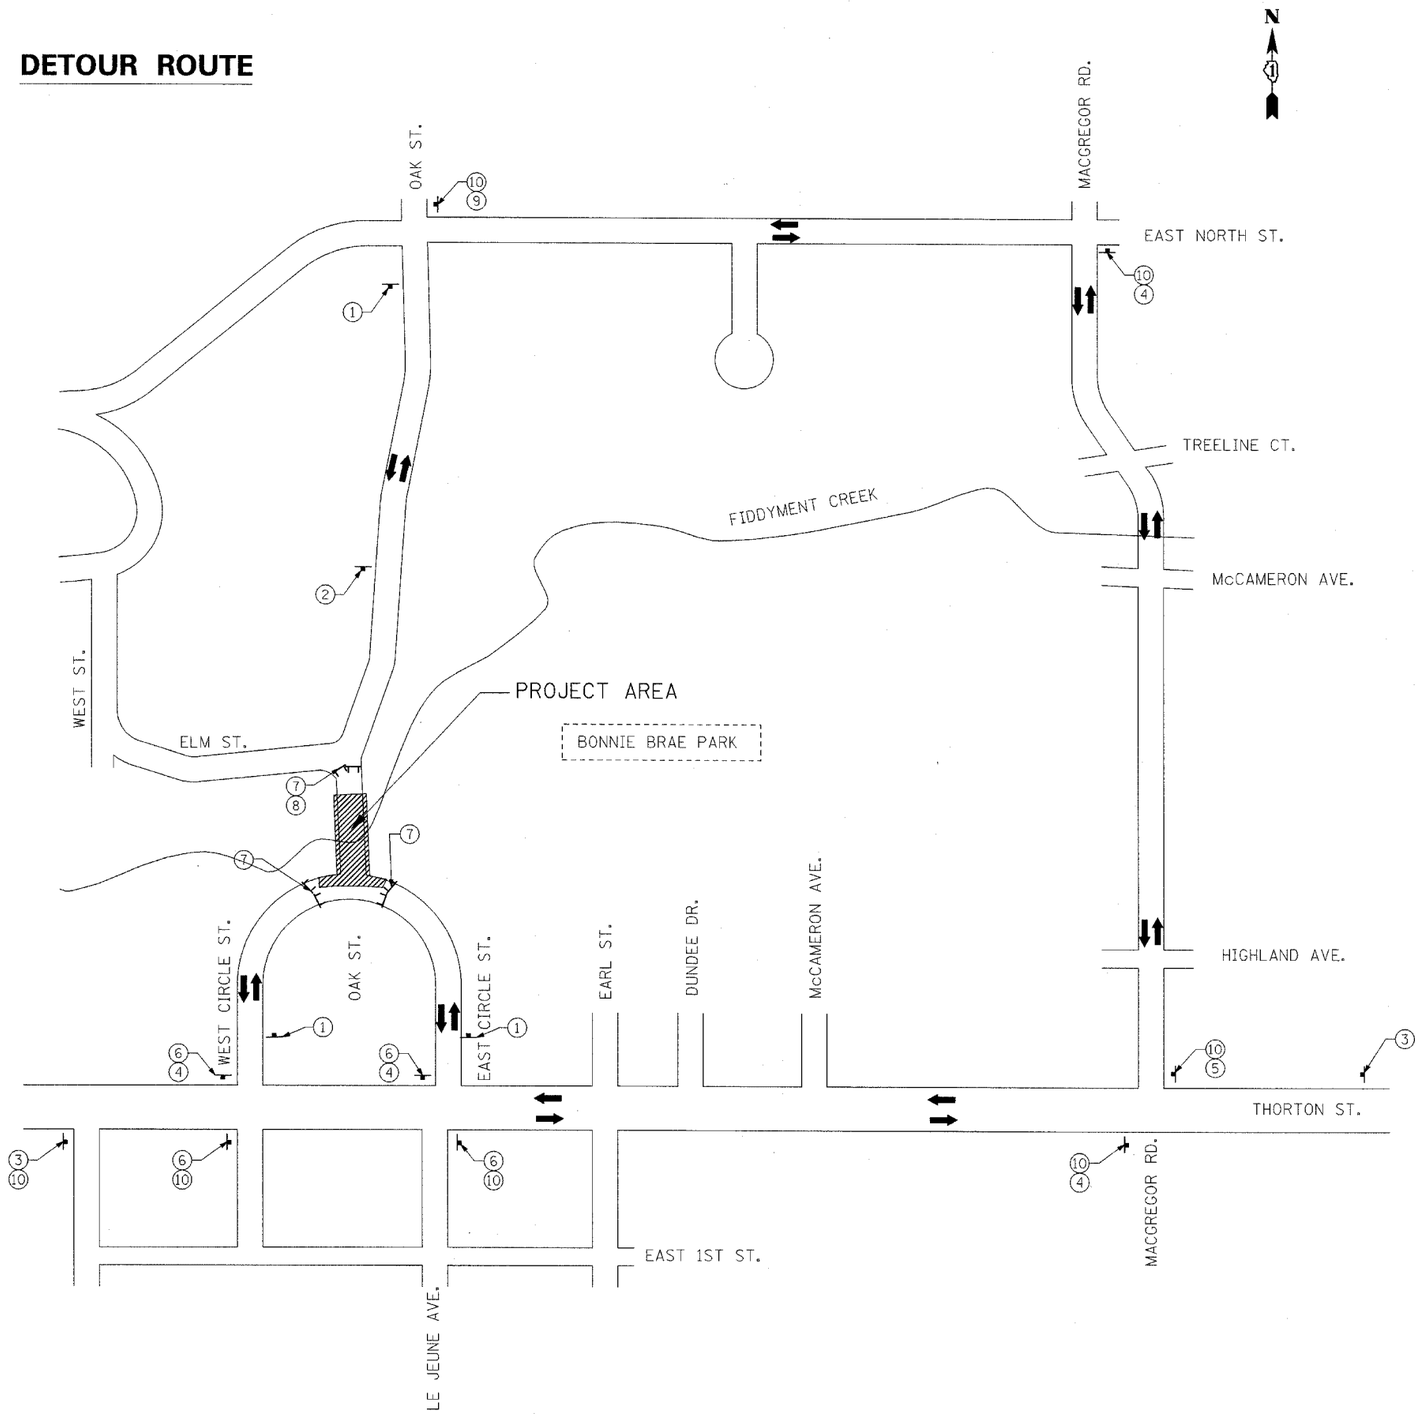

LEGEND

1	ROAD CLOSED AHEAD	W20-3(O) 36"x36"
2	ROAD CLOSED 500 FT	W20-3(O) 36"x36"
3	DETOUR AHEAD	W20-2(O) 36"x36"
4	DETOUR	M4-9(L)(O) 30"x24"
5	DETOUR	M4-9(R)(O) 30"x24"
6	DETOUR	M4-9(O) 30"x24"
7	ROAD CLOSED	R11-2 48"x30"
8	BRIDGE OUT	R11-2 48"x30"
9	END DETOUR	M4-8A 24"x18"
10	OAK ST.	W-171000 9" VERTICAL

SIGN

TYPE III BARRICADE WITH FLASHING LIGHTS

DETOUR TRAFFIC PATTERN

WORK ZONE

REVISIONS	
NAME	DATE

LOCKPORT TOWNSHIP
F.A.U. (547) OAK STREET OVER FIDDYMENT CREEK
WILL COUNTY

DETOUR ROUTE

SCALE:
DATE: 07/22/04
DRAWN BY: MK
CHECKED BY: DH

TENG
TENG & ASSOCIATES, INC.
ENGINEERS/ARCHITECTS/PLANNERS
205 N. MICHIGAN AVE. CHICAGO, IL 60601
TELEPHONE: 312-616-0000

..\TTB00066.DGN,..\ALT000J3.DGN,..\TP000J6.DGN
8-31-2004,14:23:00 S:\DOCUMENT\02332502\CIVIL\DGN\MAP000KF.DGN
KARNATMR