..\RDW000J2.DGN, ..\ALT000J3.DGN, ..\TP0000J6.DGN, ..\XSP000J0.DGN, ..\TTB00006.DGN, ..\TTB00006.DGN

ORIGINAL SURVEY		BY	DATE
NOTE BOOK	SURVEYED		
	PLOTTED		
	TEMPLATE		
	AREAS		
NO.	AREAS CHECKED		

FINAL SURVEY		BY	DATE
NOTE BOOK	SURVEYED		
	PLOTTED		
	TEMPLATE		
	AREAS		
NO.	AREAS CHECKED		

REVISIONS	
NAME	DATE

8-31-2004,14:22:57 S:\DOCUMENT\023702\CIVIL\02SC0000J5.DGN KARNATMR0

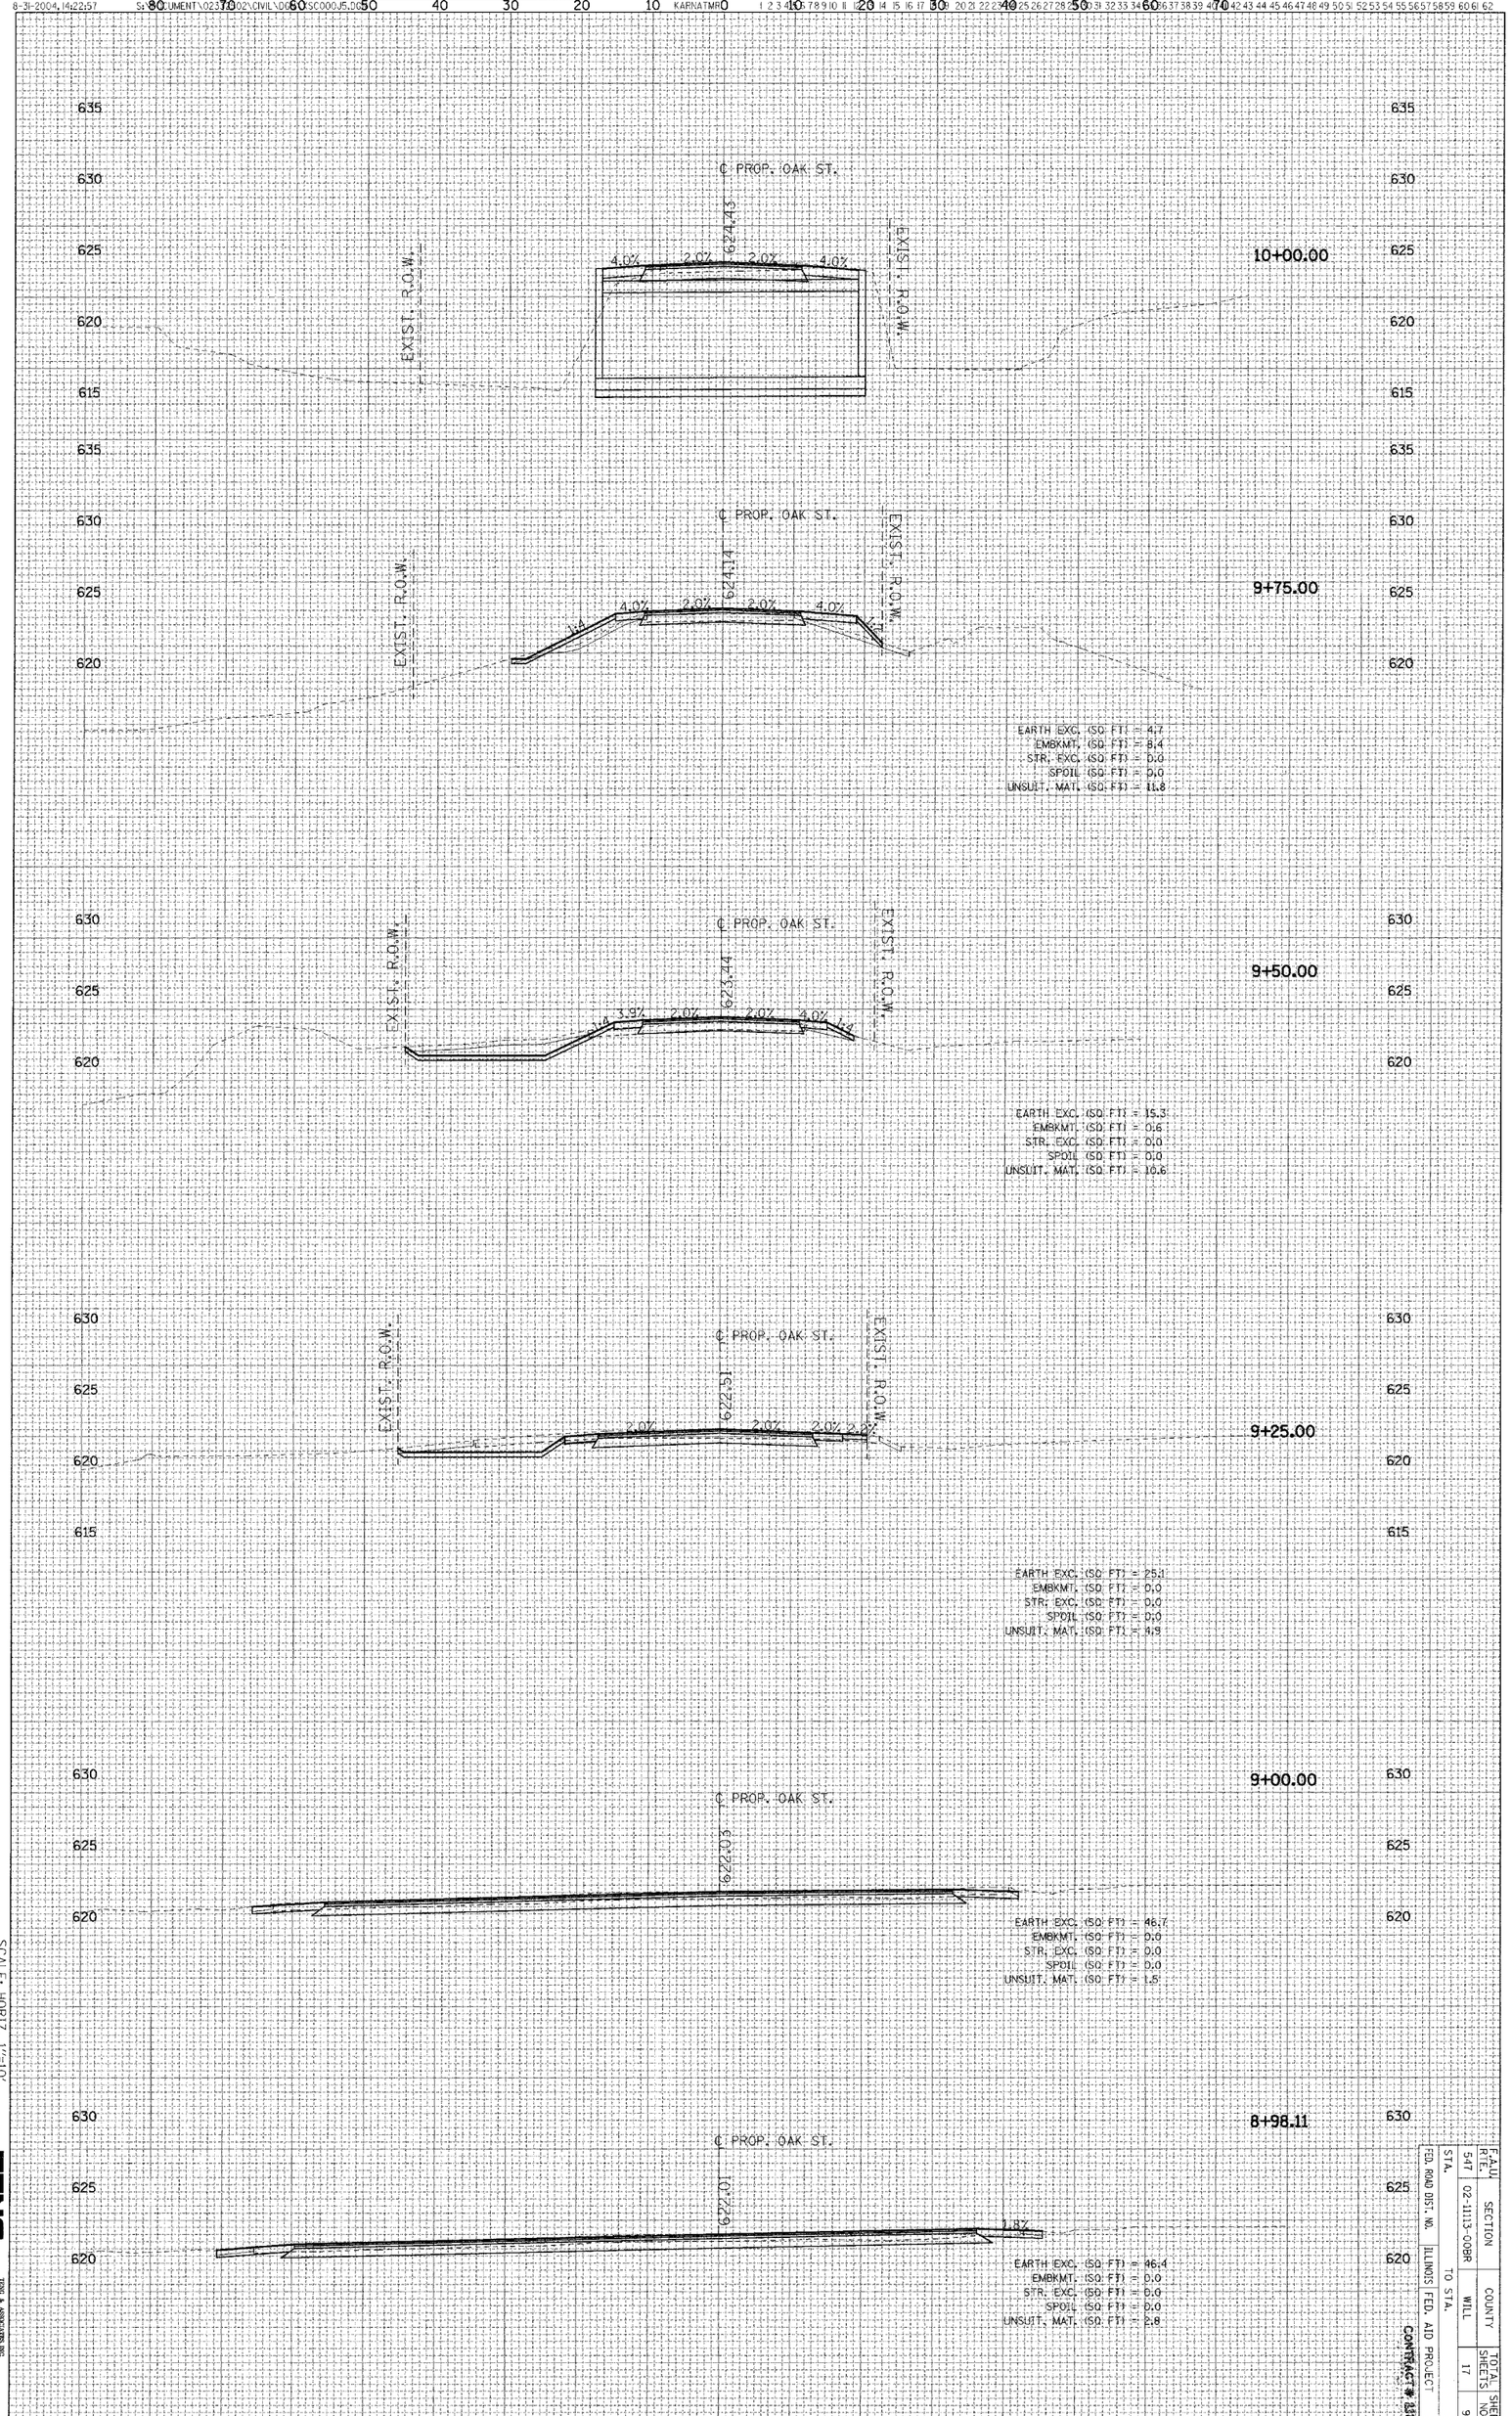

SCALES: HORIZ. 1"=10'
VERT. 1"=5'

TENG

THOMAS ENGINEERING GROUP
ENGINEERS/ARCHITECTS/PLANNERS
1500 WEST BRADLEY PLACE, CHICAGO, IL 60613
TELEPHONE: (312) 327-4000

F.A.U. RTE.	SECTION	COUNTY	TOTAL SHEETS	SHEET NO.
547	02-11113-00BR	WILL	17	9
STA.		TO STA.		

FED. ROAD DIST. NO. | ILLINOIS | FED. AID PROJECT

CONTRACT # 63777