steffenmk
E 19/2004
c:\projects\94861d\d00104pa.dgn
PS1

RTE.	SECTION	COUNTY	TOTAL SHEETS	SHEET NO.
*	**	WHITE	77	9
FED. ROAD DIST. NO. 7	ILLINOIS	FED. AID PROJECT NO.		

* FAI 64 (I-64)

** D-7 BRIDGE DECK REPAIRS FY 2005

CONTRACT NO. 94861

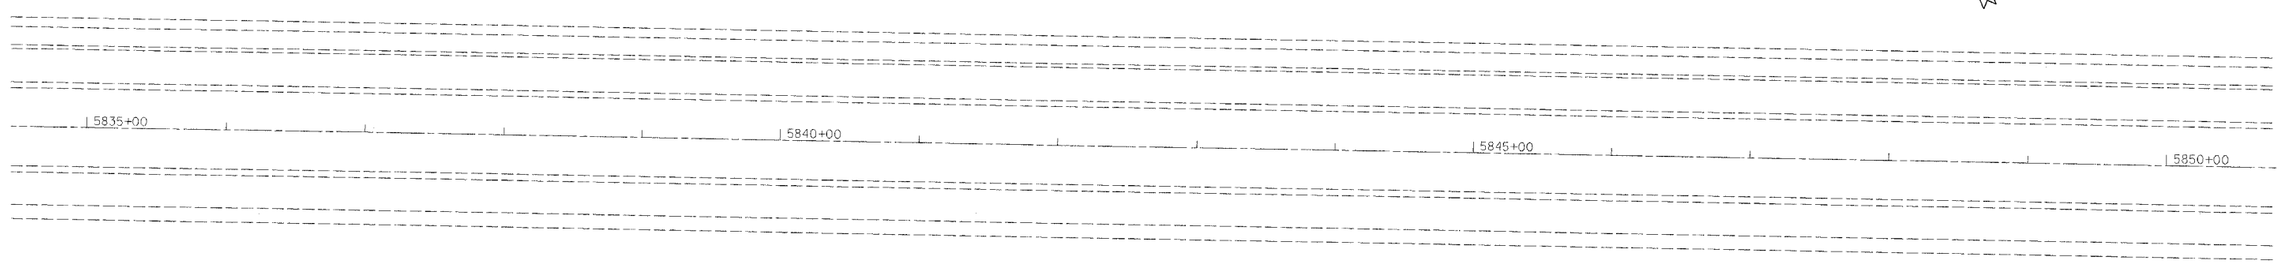

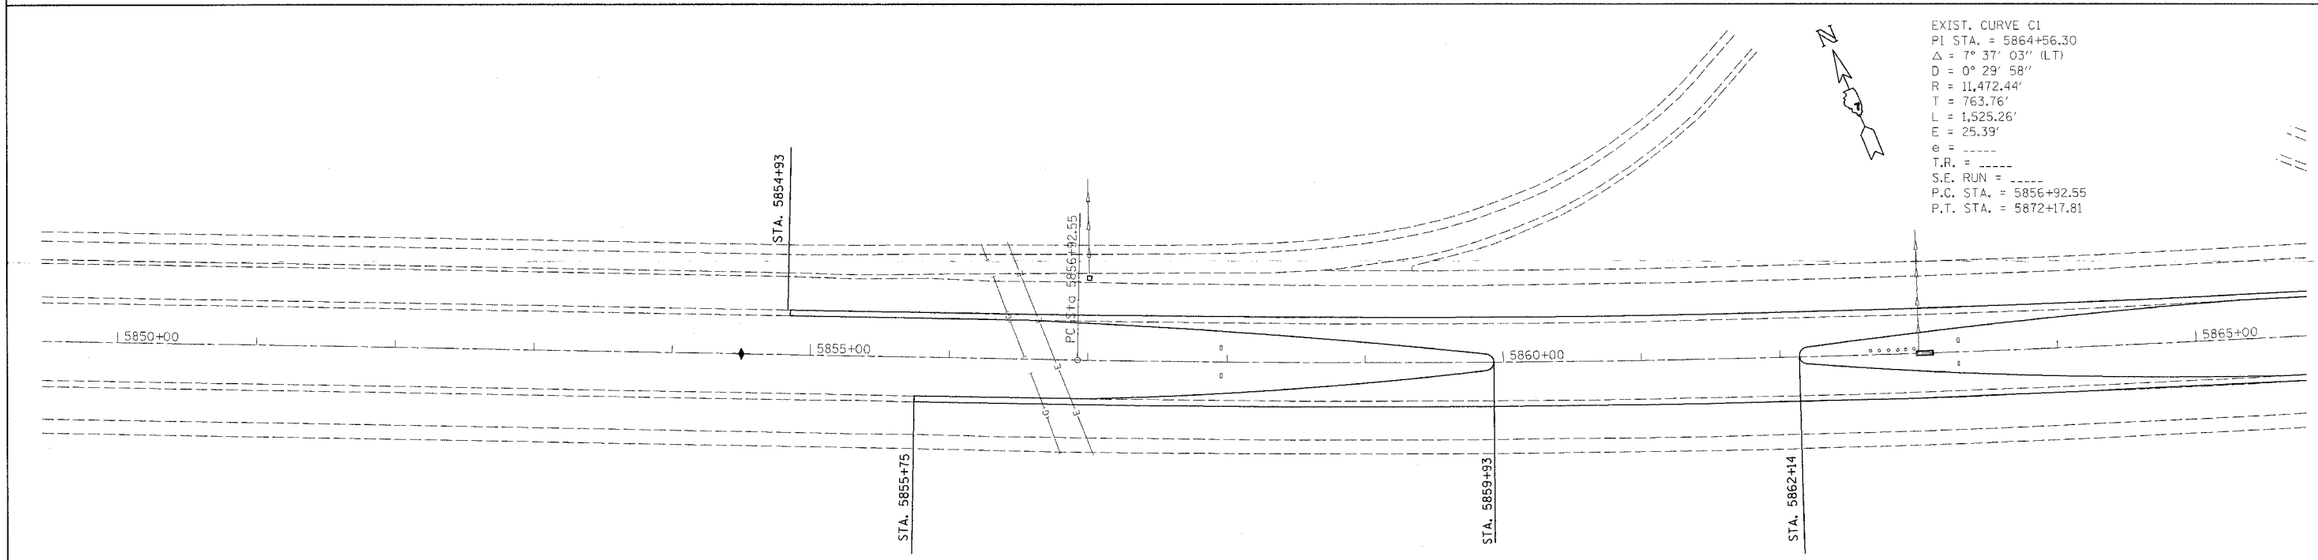

REVISIONS	
NAME	DATE

ILLINOIS DEPARTMENT OF TRANSPORTATION

PLAN SHEET

SCALE: VERT.
HORIZ.

DATE

DRAWN BY

CHECKED BY