steffenmk
ε 19/2004
c:\projects\94861d\d00104pa.dgn
PS2

RTE.	SECTION	COUNTY	TOTAL SHEETS	SHEET NO.
*	**	WHITE	77	10
FED. ROAD DIST. NO. 7	ILLINOIS	FED. AID PROJECT NO.		

* FAI 64 (I-64)
** D-7 BRIDGE DECK REPAIRS FY 2005

CONTRACT NO. 94861

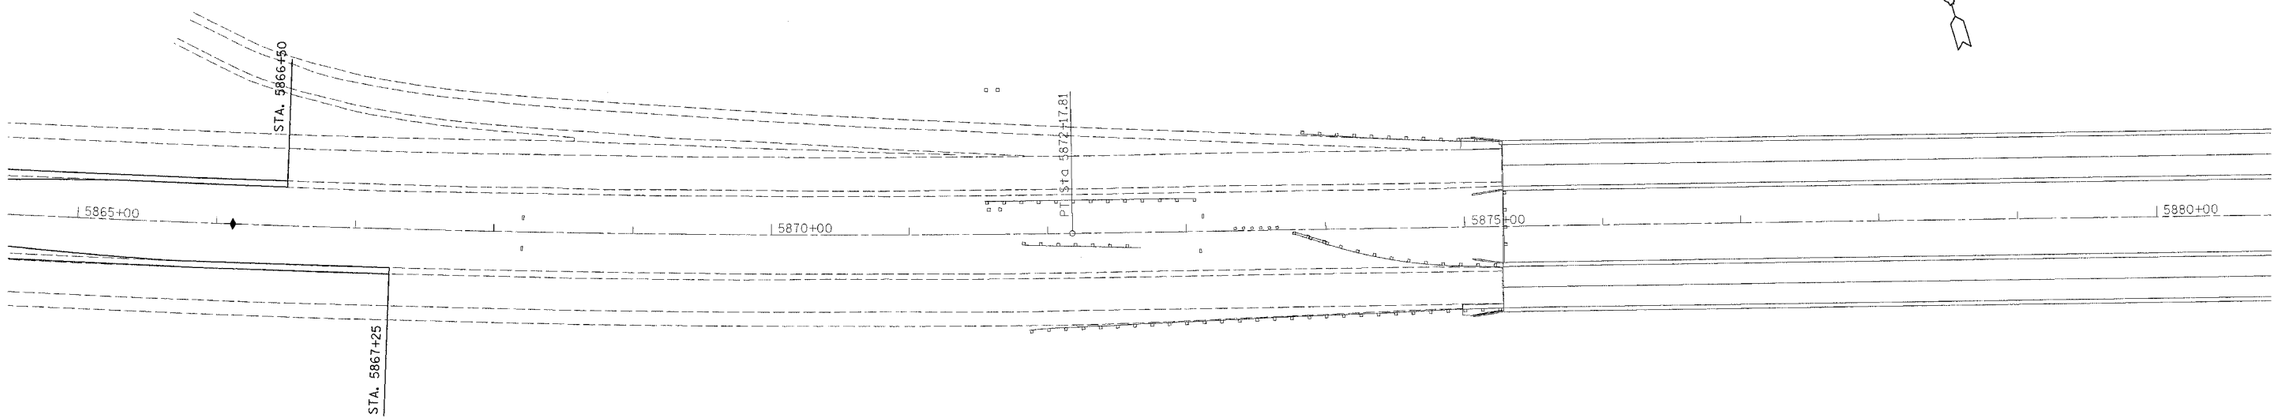

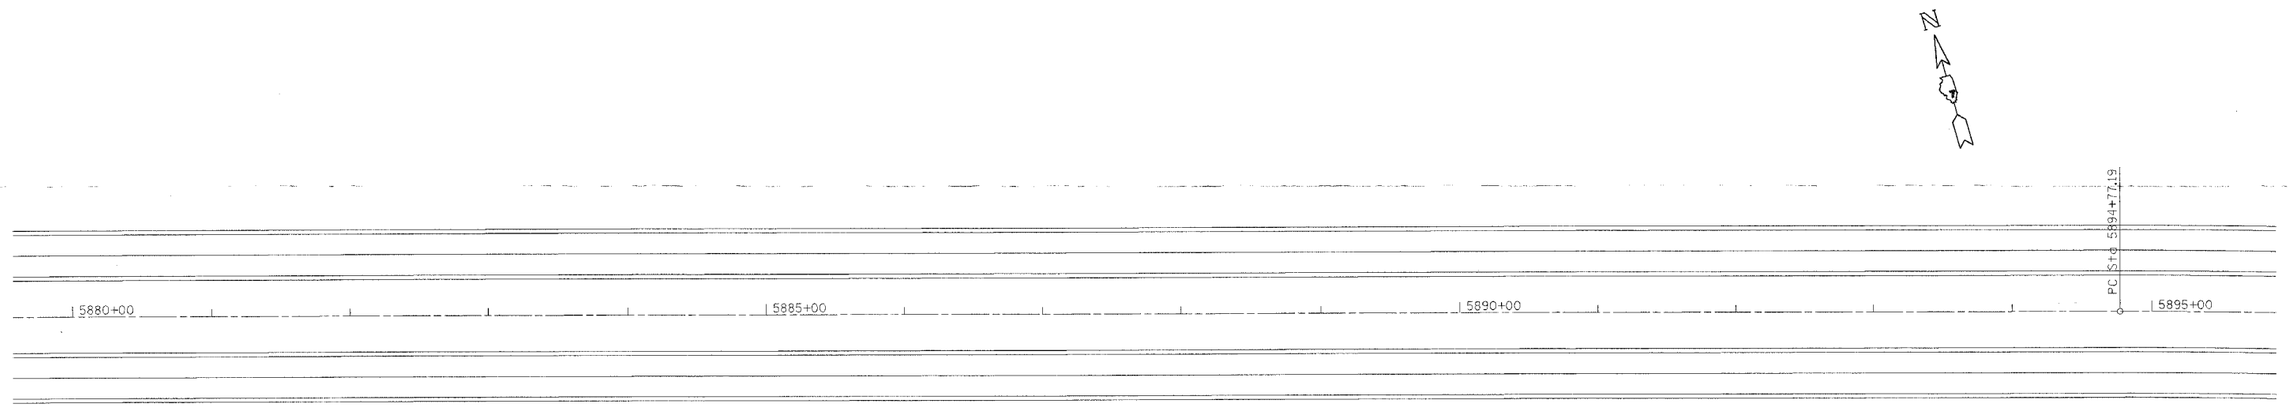

REVISIONS NAME	DATE

ILLINOIS DEPARTMENT OF TRANSPORTATION

PLAN SHEET

SCALE: VERT.
HORIZ.
DATE

DRAWN BY
CHECKED BY