steffenmk
ℓ 19/2004
c:\projects\94861d\d00104pa.dgn
PS3

RTE.	SECTION	COUNTY	TOTAL SHEETS	SHEET NO.
*	**	WHITE	77	11
FED. ROAD DIST. NO. 7	ILLINOIS	FED. AID PROJECT NO.		

* FAI 64 (I-64)

** D-7 BRIDGE DECK REPAIRS FY 2005

CONTRACT NO. 94861

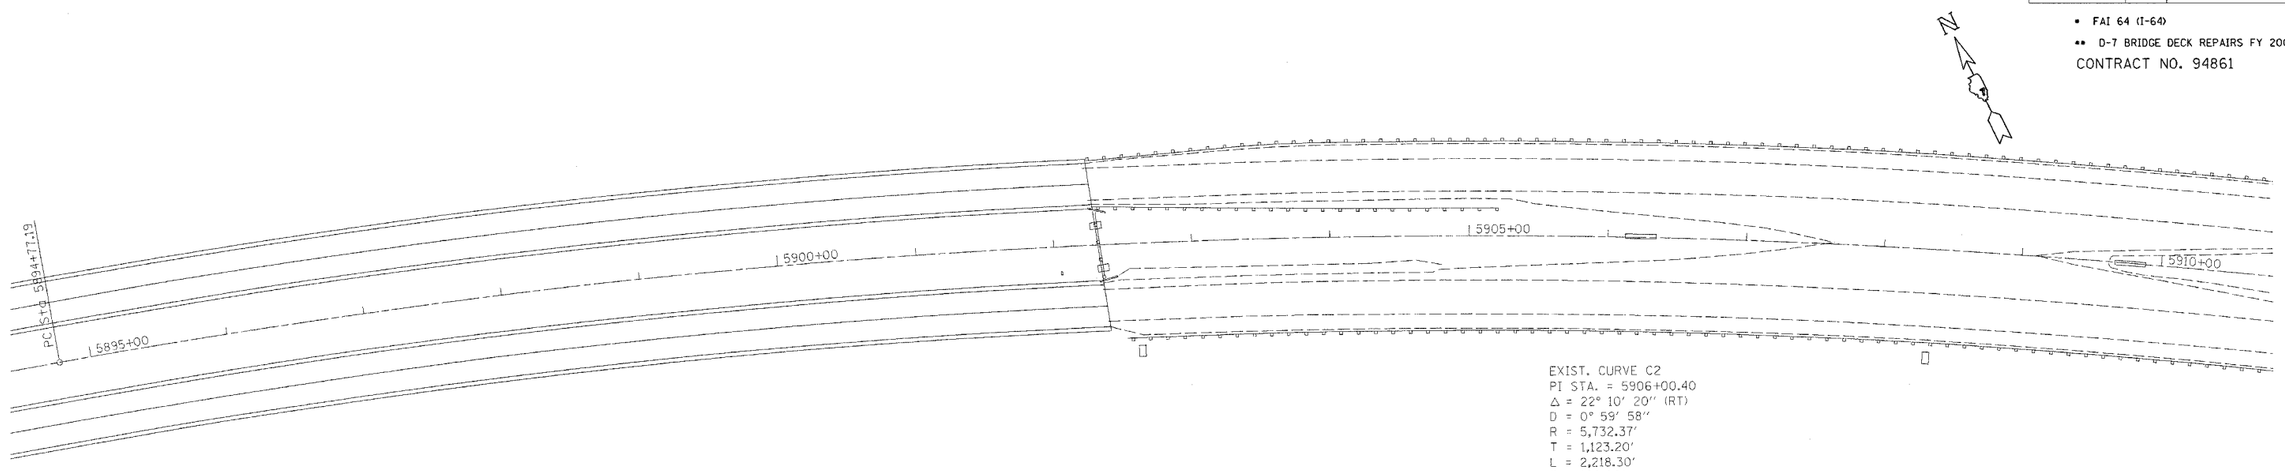

EXIST. CURVE C2
PI STA. = 5906+00.40
Δ = 22° 10′ 20″ (RT)
D = 0° 59′ 58″
R = 5,732.37′
T = 1,123.20′
L = 2,218.30′
E = 109.00′
θ = _____
T.R. = _____
S.E. RUN = _____
P.C. STA. = 5894+77.19
P.T. STA. = 5916+95.49

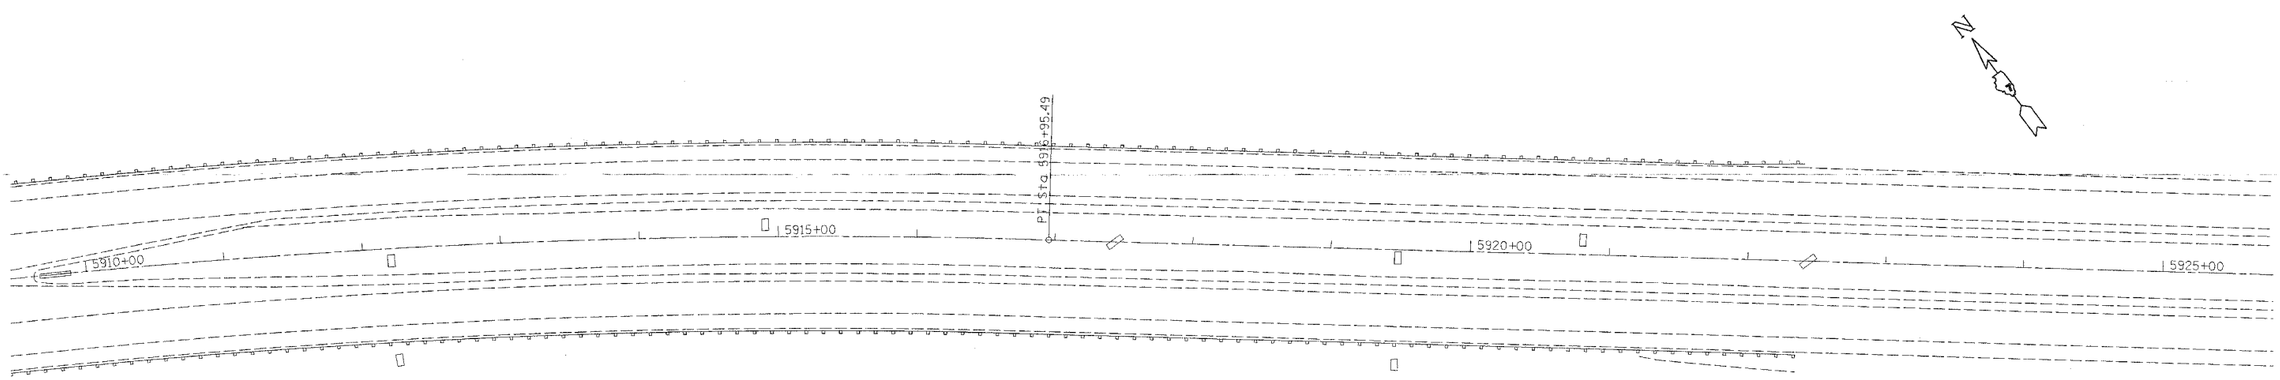

REVISIONS	
NAME	DATE

ILLINOIS DEPARTMENT OF TRANSPORTATION

PLAN SHEET

SCALE: VERT. HORIZ.

DATE

DRAWN BY

CHECKED BY