steffenmk
ε 9/2004
c:\projects\94861d\d00104pa.dgn
PS 4

RTE.	SECTION	COUNTY	TOTAL SHEETS	SHEET NO.
*	**	WHITE	77	12
FED. ROAD DIST. NO. 7		ILLINOIS	FED. AID PROJECT NO.	

* FAI 64 (I-64)

** D-7 BRIDGE DECK REPAIRS FY 2005

CONTRACT NO. 94861

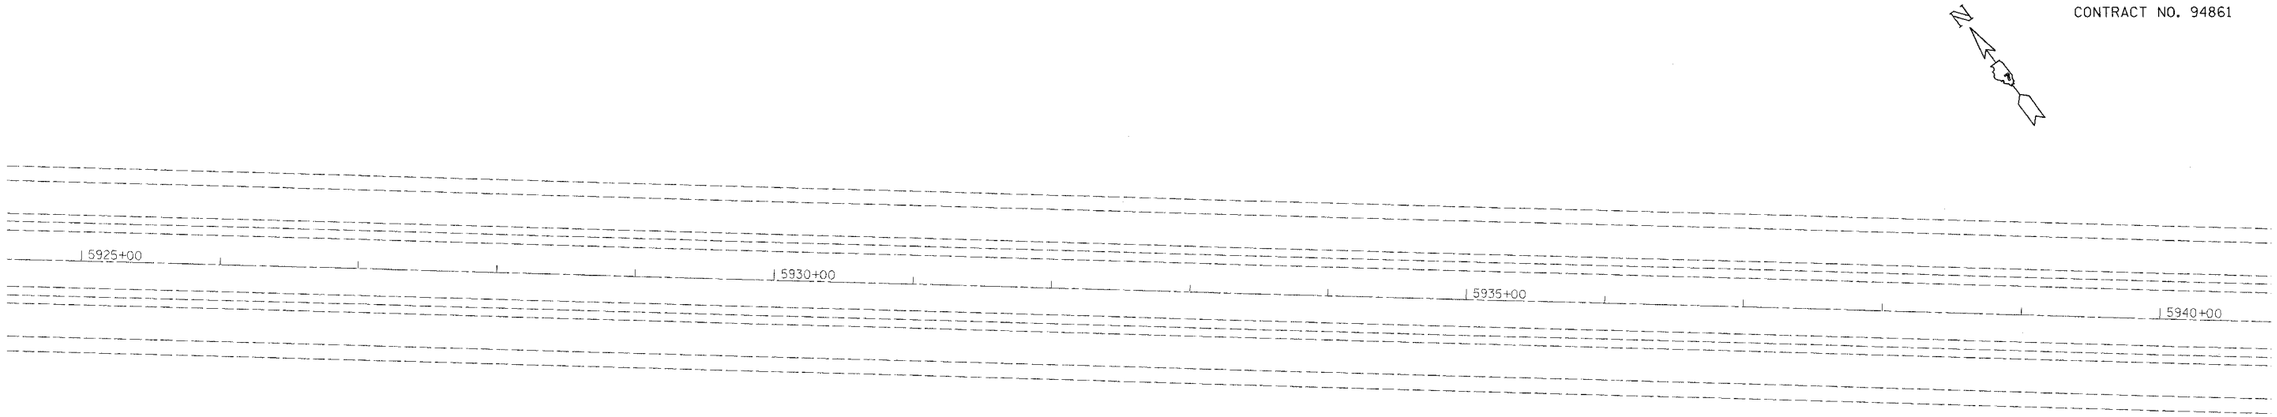

REVISIONS	
NAME	DATE

ILLINOIS DEPARTMENT OF TRANSPORTATION

PLAN SHEET

SCALE: VERT. HORIZ.

DATE

DRAWN BY

CHECKED BY