F.A.I RTE.	SECTION	COUNTY	TOTAL SHEETS	SHEET NO.
64	*	WHITE	77	72
STA.		TO STA.		
FED. ROAD DIST. NO.	ILLINOIS	FED. AID PROJECT		

* D-7 BRIDGE DECK REPAIRS FY 2006 CONTRACT NO. 94861

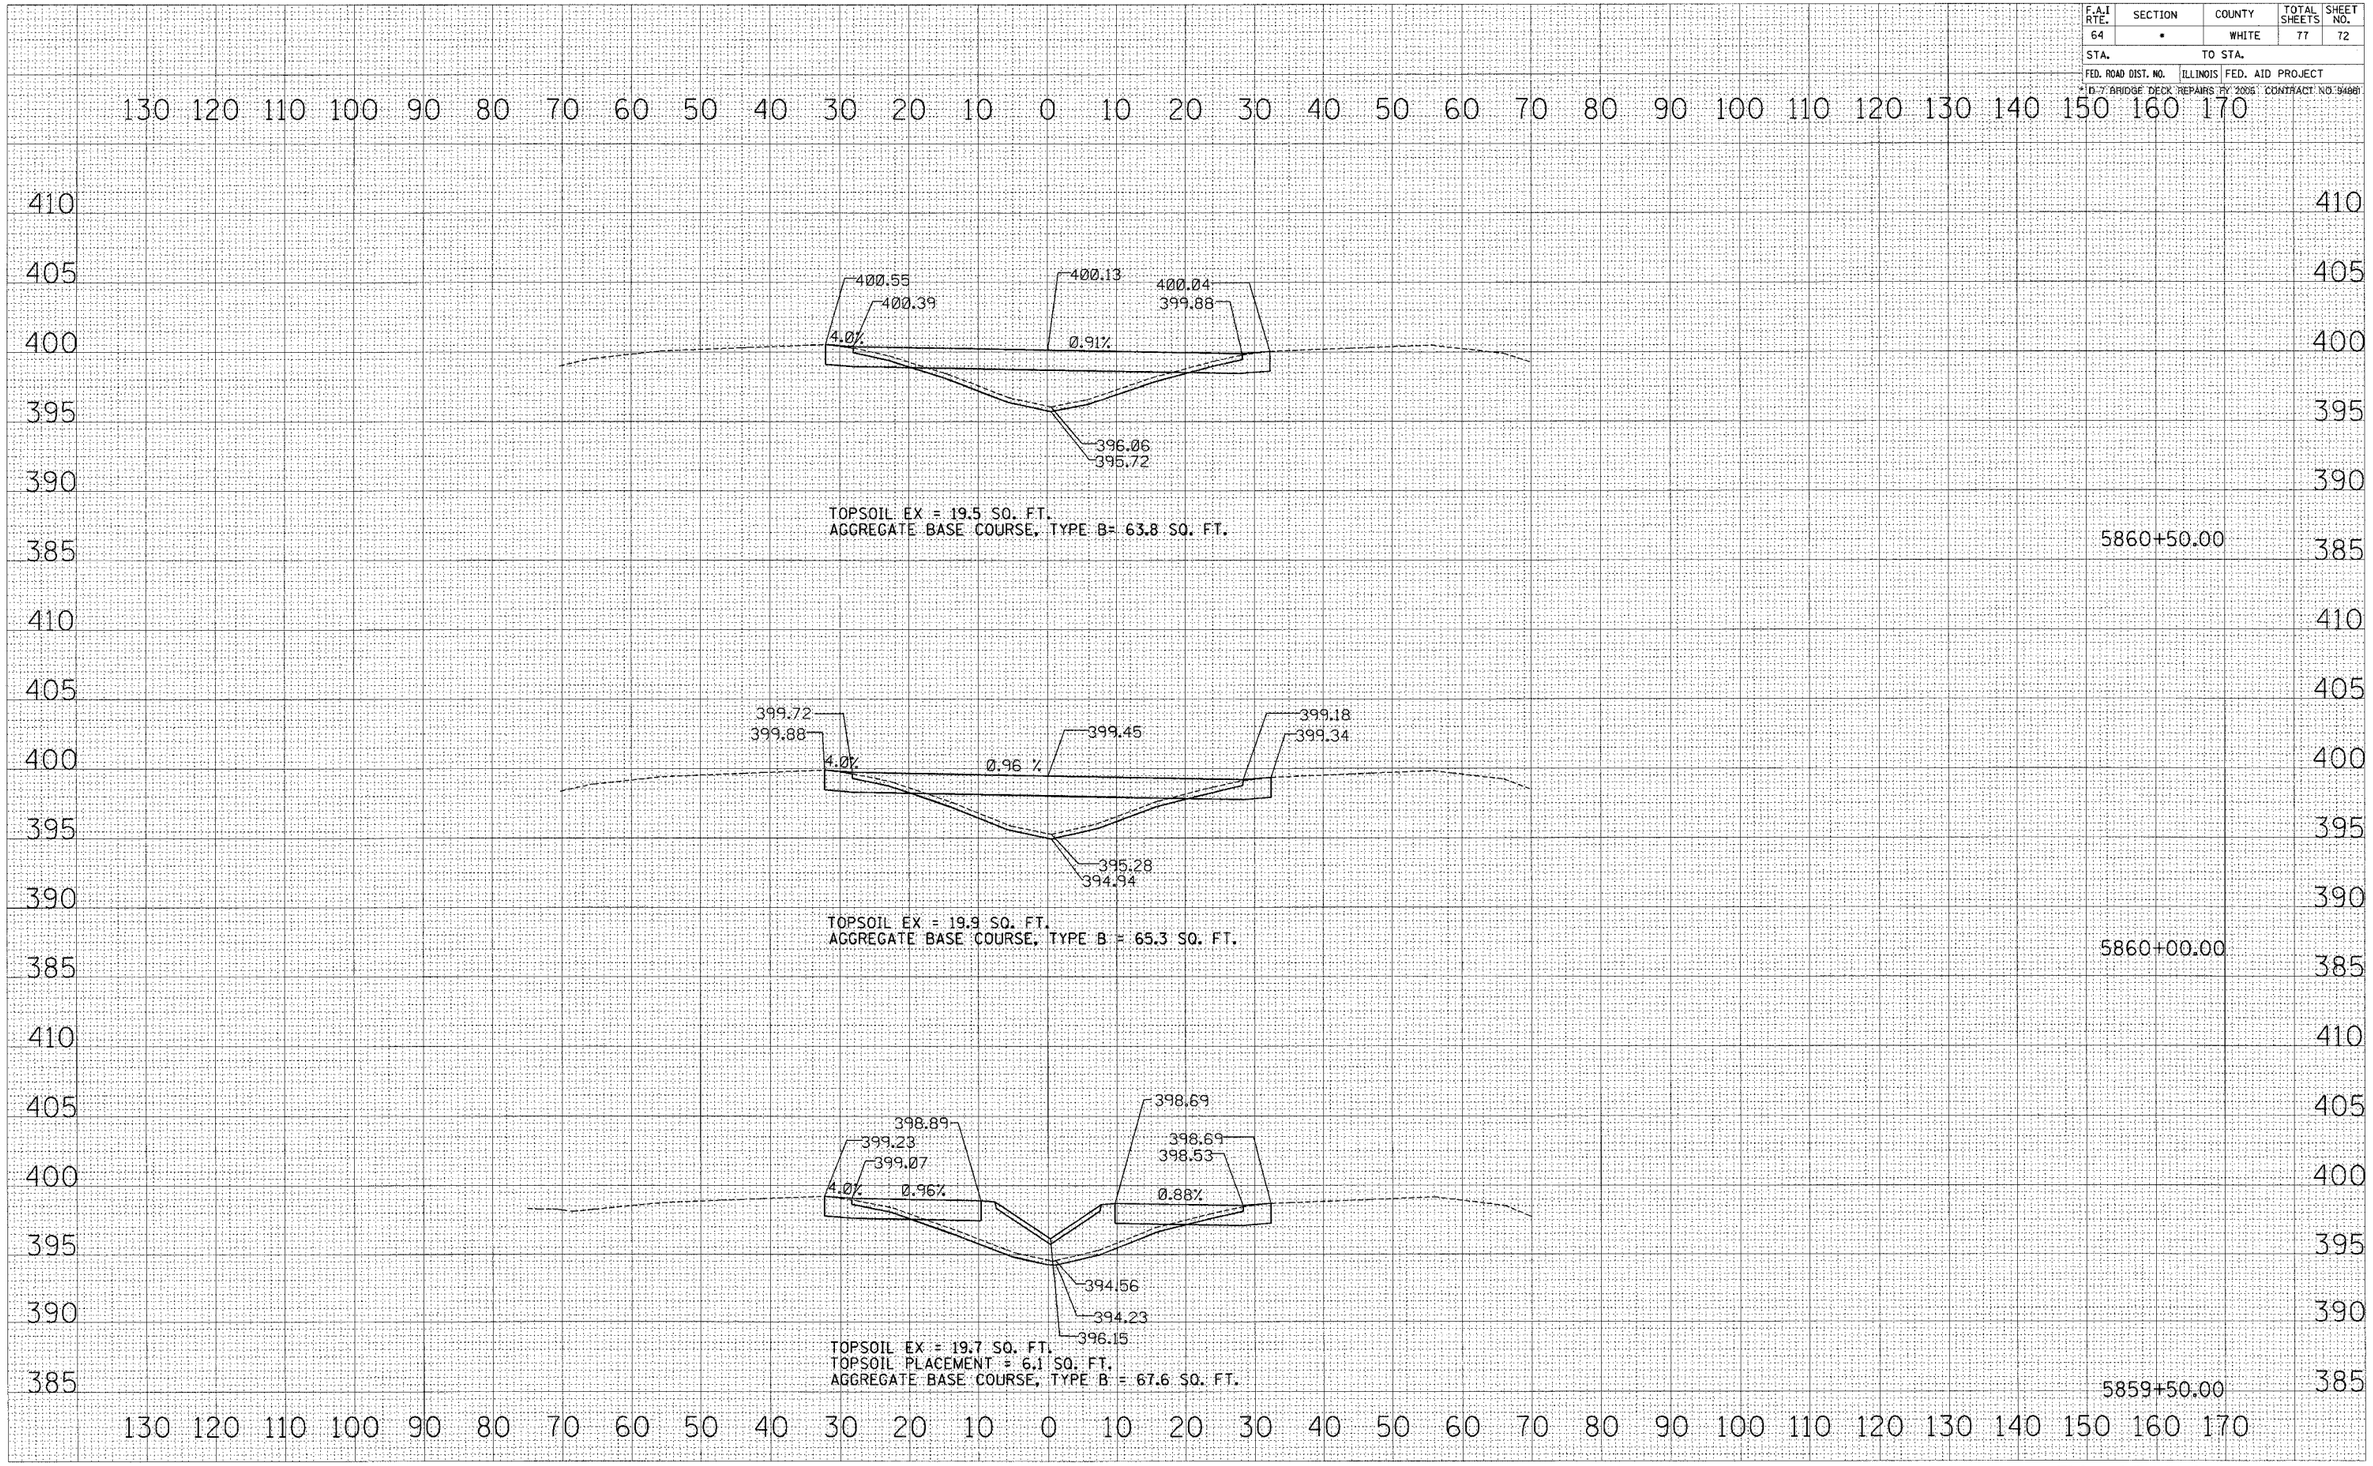

FINAL SURVEY	BY	DATE
SURVEYED		
PLOTTED		
TEMPLATE		
AREAS		
AREAS CHECKED		
NOTE BOOK NO.		

ORIGINAL SURVEY	BY	DATE
SURVEYED		
PLOTTED		
TEMPLATE		
AREAS		
AREAS CHECKED		
NOTE BOOK NO.		

STATION 5859+50 TO STATION 5860+50