F.A.I RTE.	SECTION	COUNTY	TOTAL SHEETS	SHEET NO.
64	*	WHITE	77	77
STA.		TO STA.		
FED. ROAD DIST. NO.	ILLINOIS	FED. AID PROJECT		

D-7 BRIDGE DECK REPAIRS FY 2006 CONTRACT NO. 94861

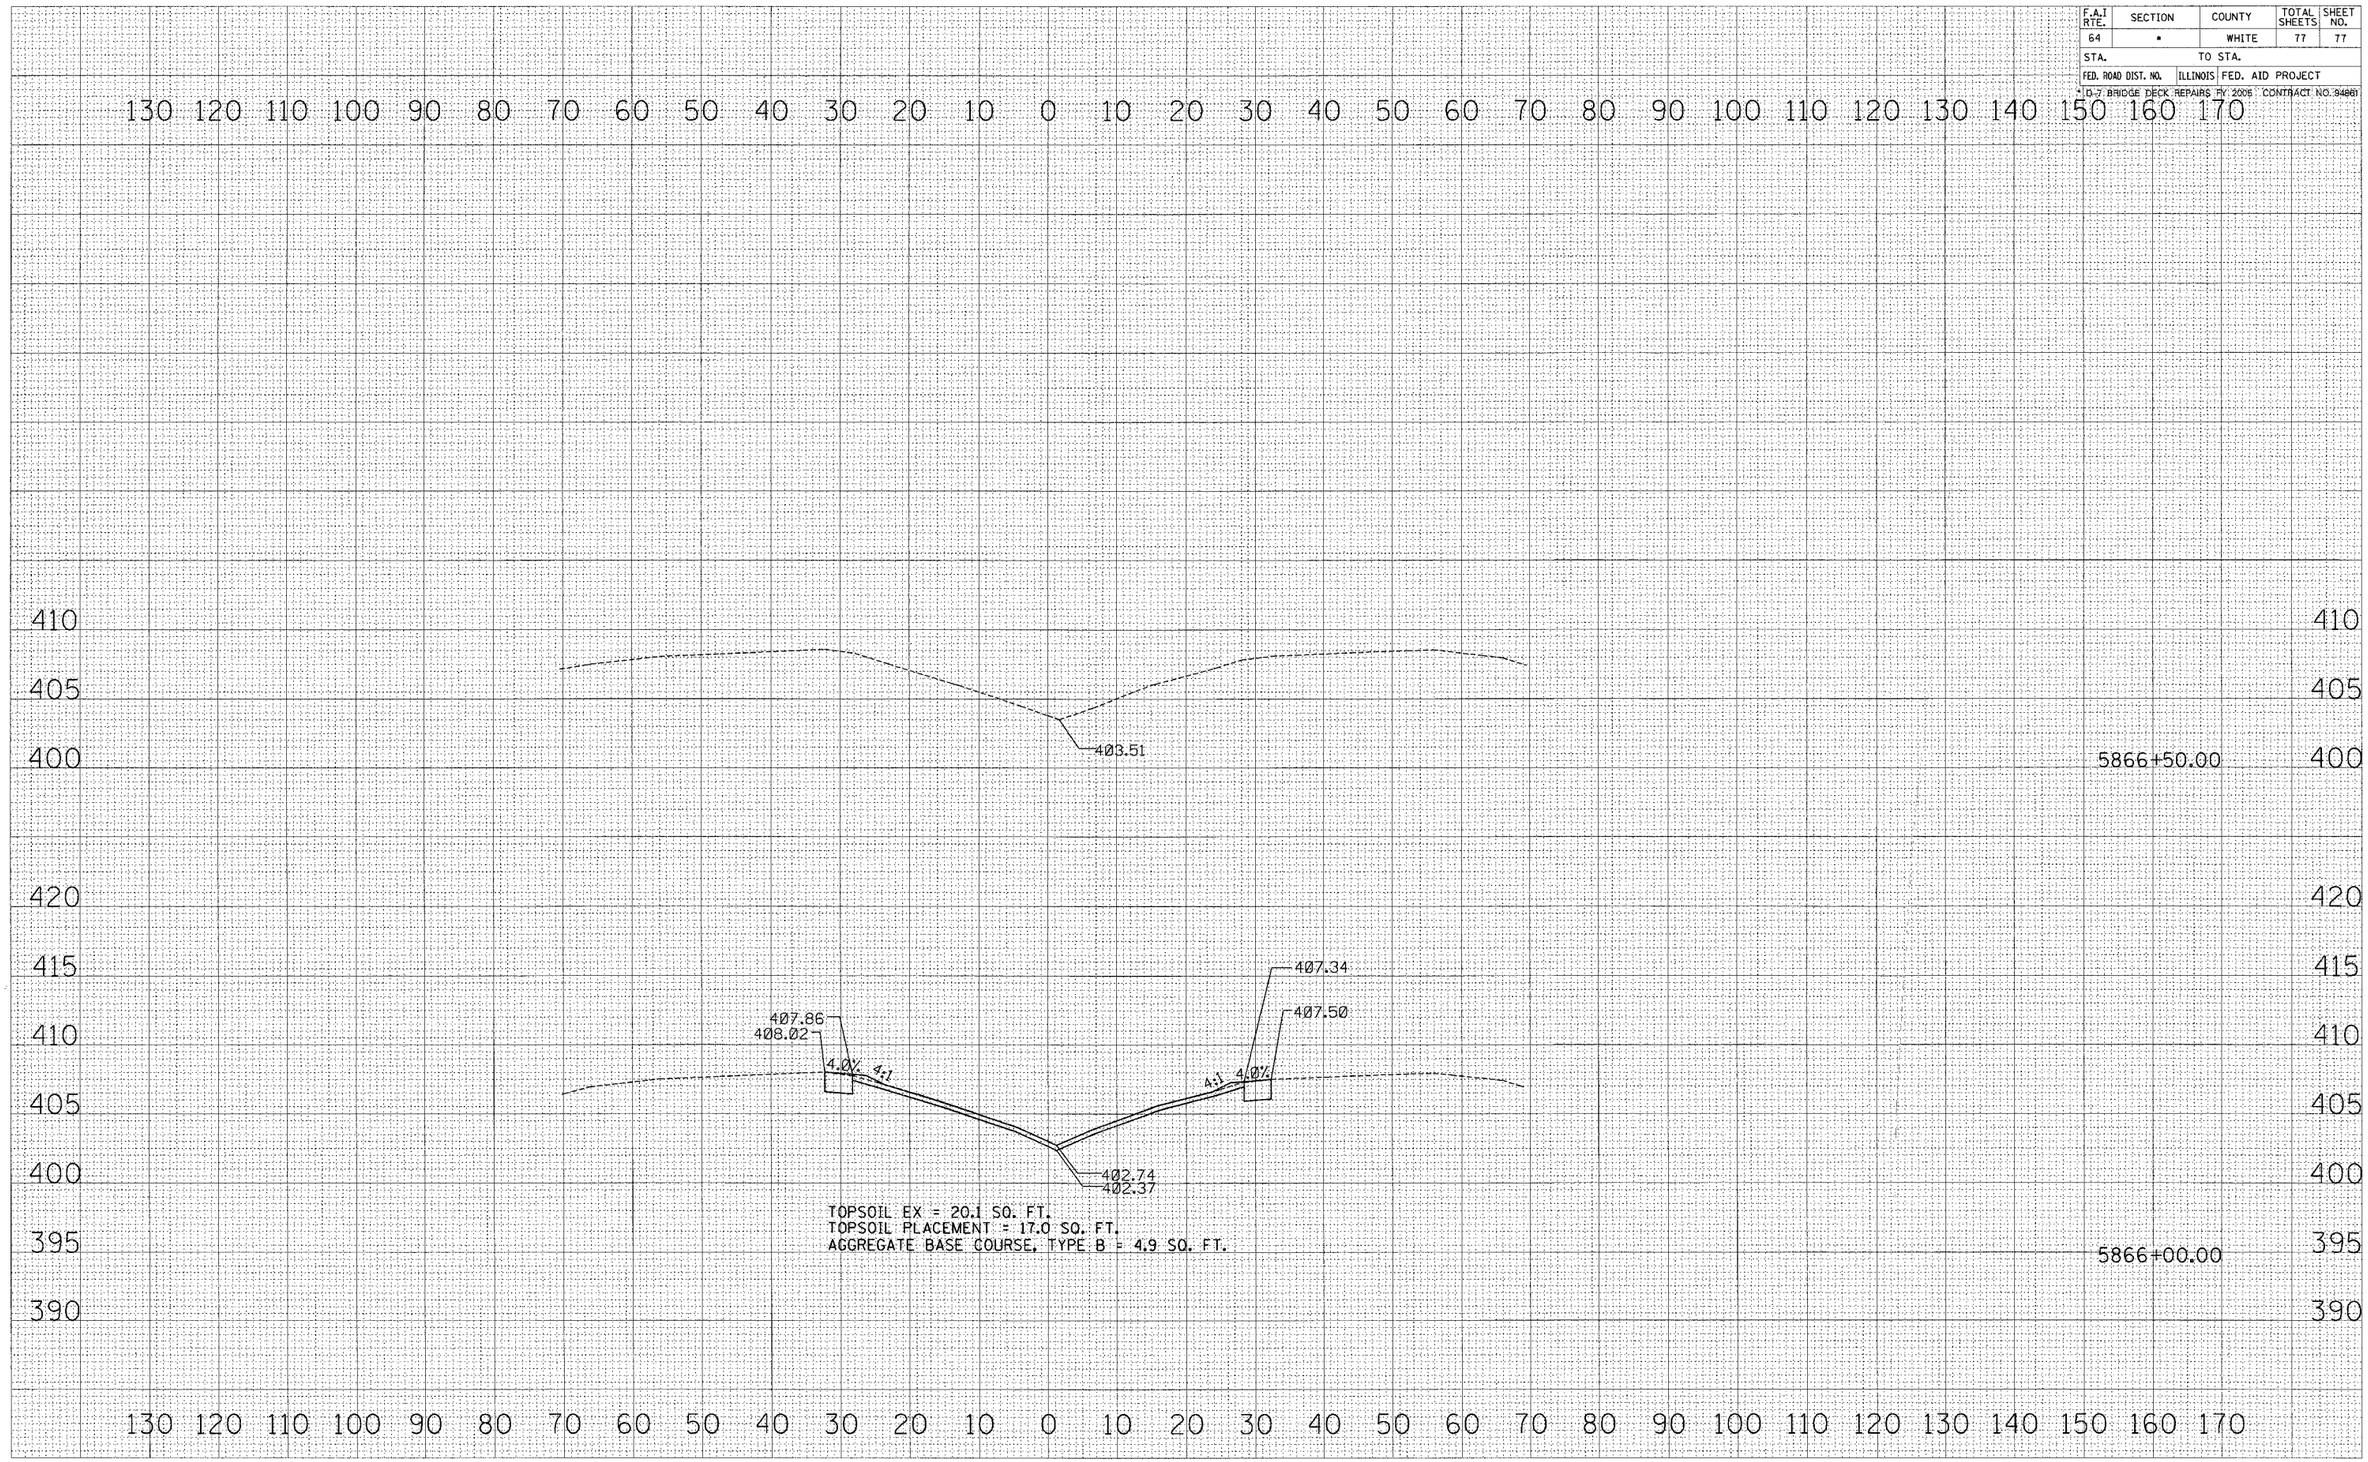

STATION 5866+00 TO STATION 5866+50